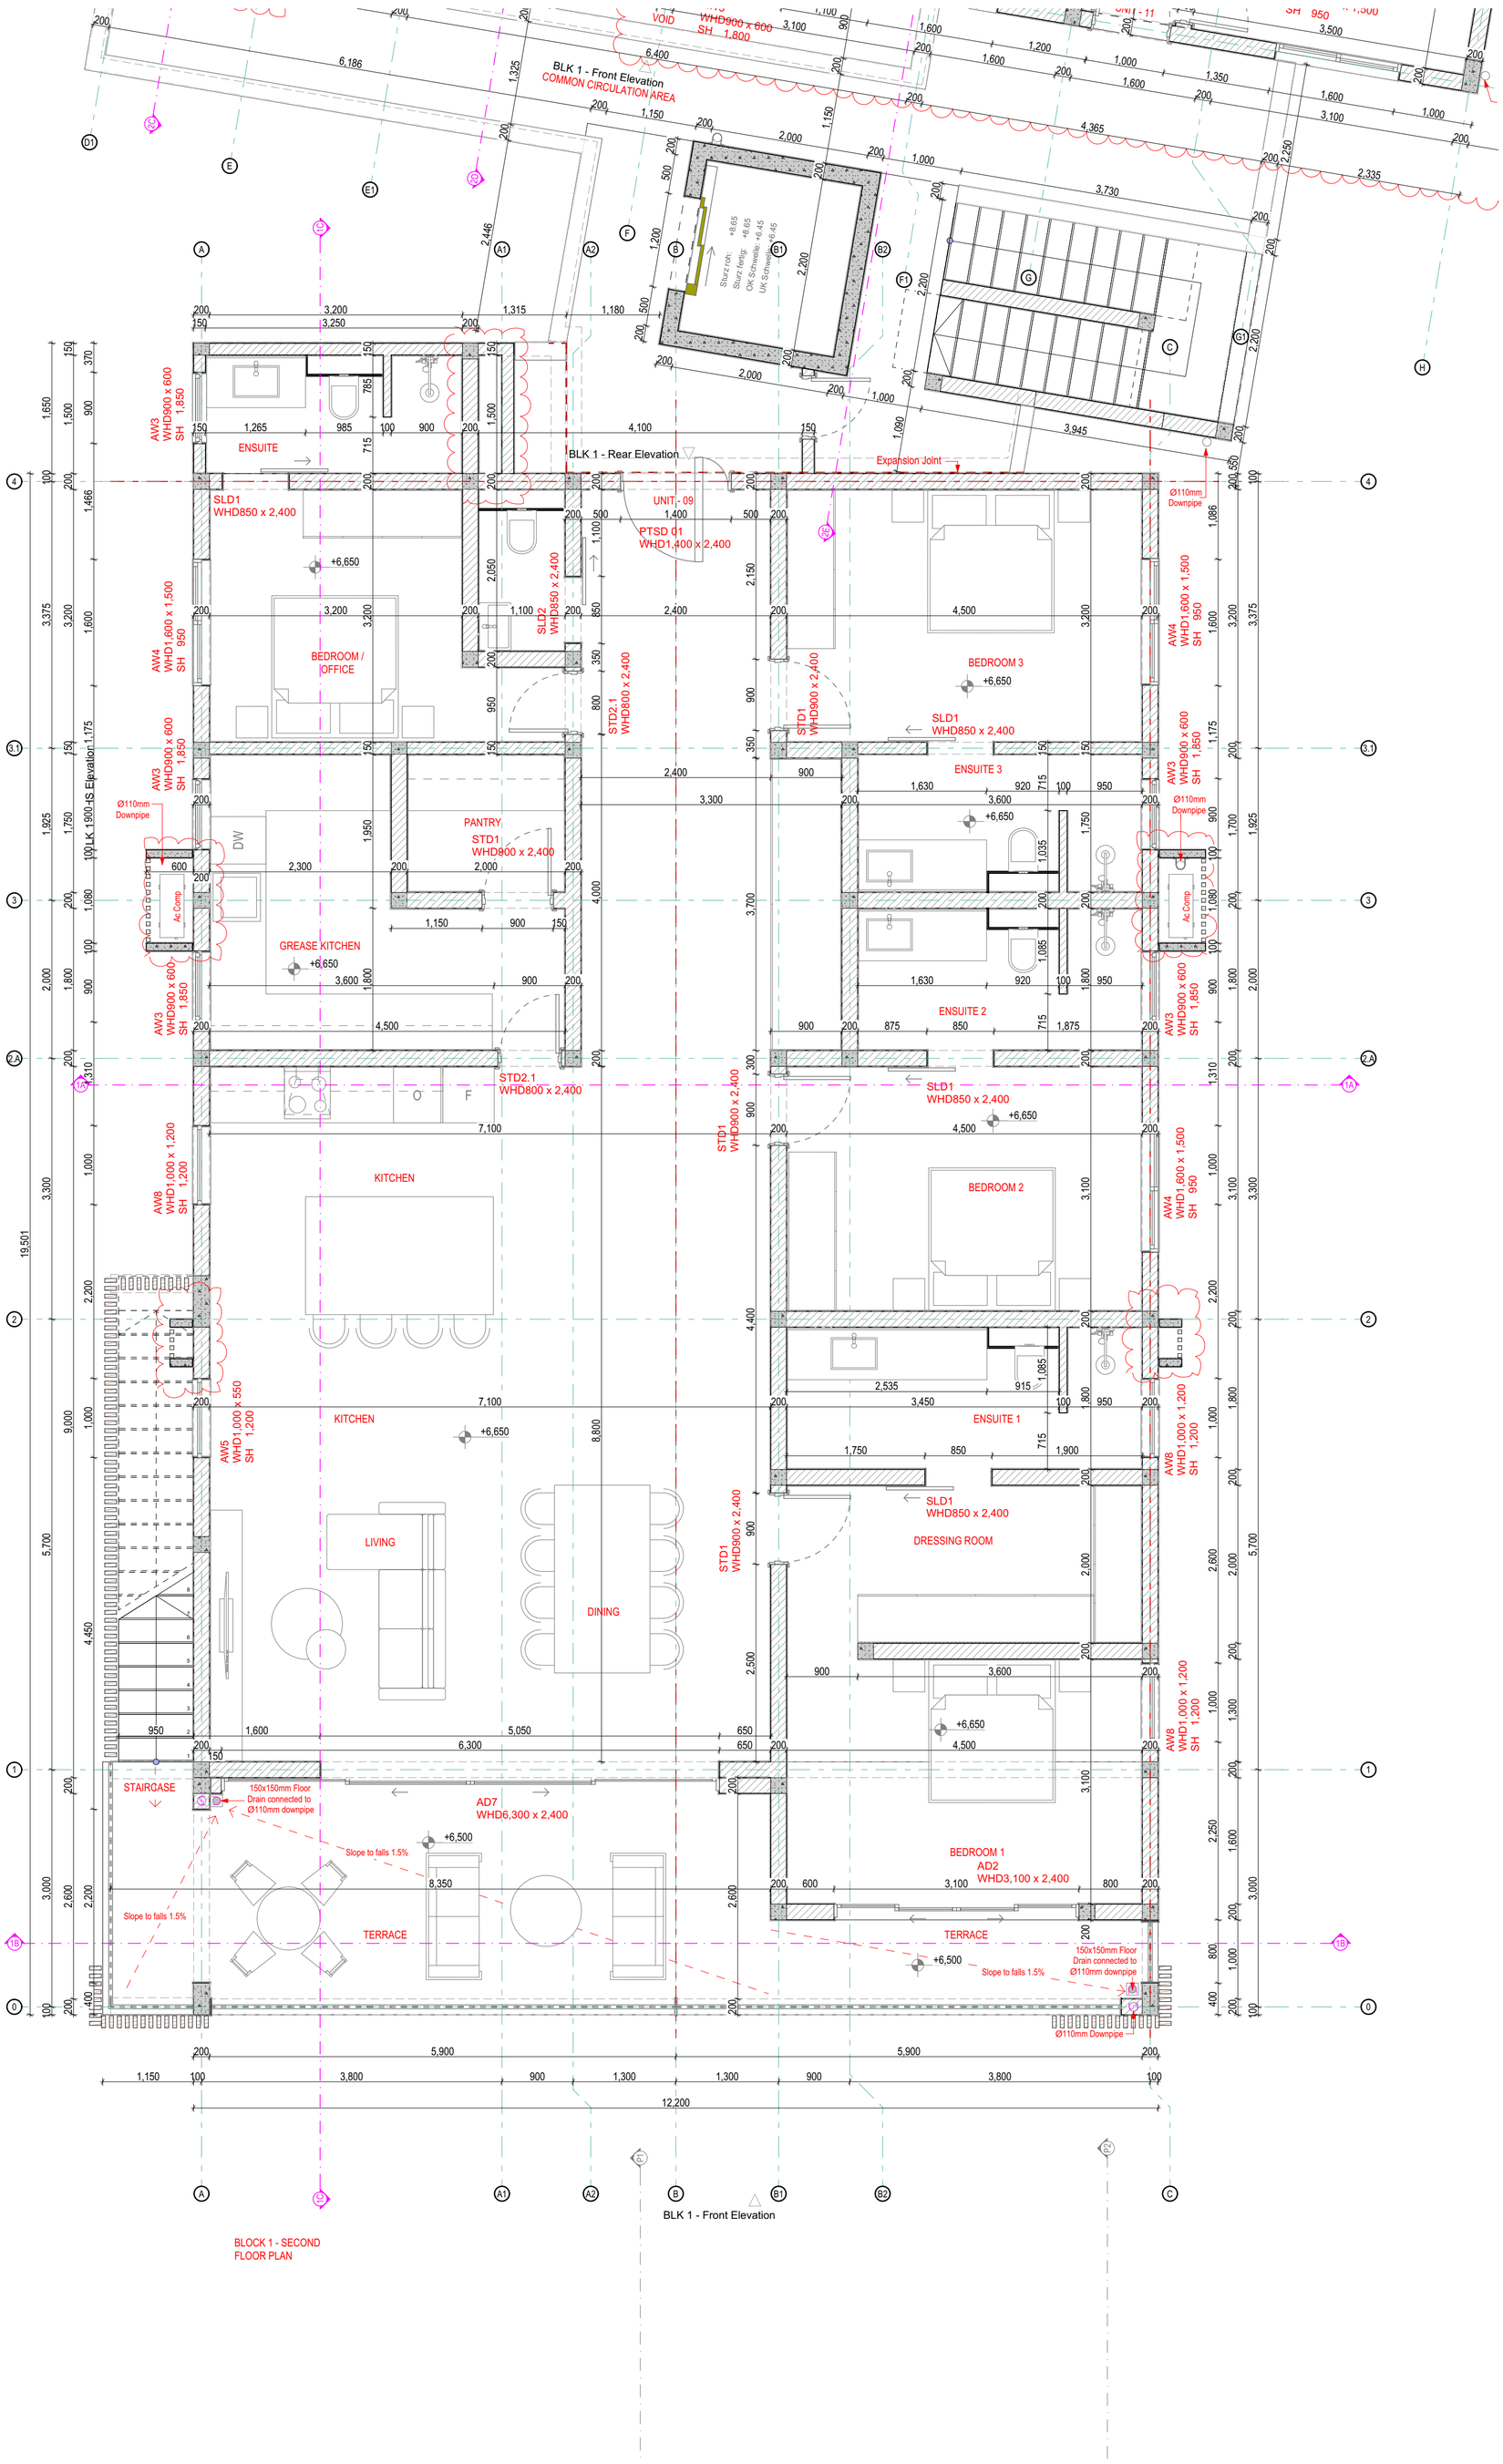

2. Second Penthouse 1:50

Notes:

Dimensions in millimetres
All dimensions to be checked on site.
Do not scale, use figured dimensions only.
Any discrepancy to be reported to the Architect.

Revisions

No	Date	

FOR CONSTRUCTION

	Date of issues after revisions
Issued To	
Client	
General Contractor	
Structural Engineer	
M&E Engineer	
I.D.	
District Council	
C.E.B	
C.W.A	
Development/ Building Permits	
Tender	
Sub Contractor	
Project Manager	
Consultant	

Client: David Jean Gerard Merven

Project: M CALODYNE (ILOE)

Title: BLOCK 1 - SECOND FLOOR PLAN

Project N° 2420	Drawing N° 02.1.3
Scale 1:50 @A1	Date 18.02.26
Drawn By AR	Model Revisions (* = CAD)

ONE ARCH LTD
by DJIBRAAN HOSSEN
BDes (Arch), M (Arch) THE UNIVERSITY OF SYDNEY
REGISTERED ARCHITECT NUMBER 396
tel: +230 257 8967
e-mail: d.hossen@gmail.com
website: www.djibraanhossen.com