


EXISTING & PROPOSED SHADOW IMPACT FOR **JUNE 21**

18-16 - 230 THE DONWAY WEST

architecture unfolded

368 dufferin street, toronto, on, m6k 1z8, tel: (416) 601 5416

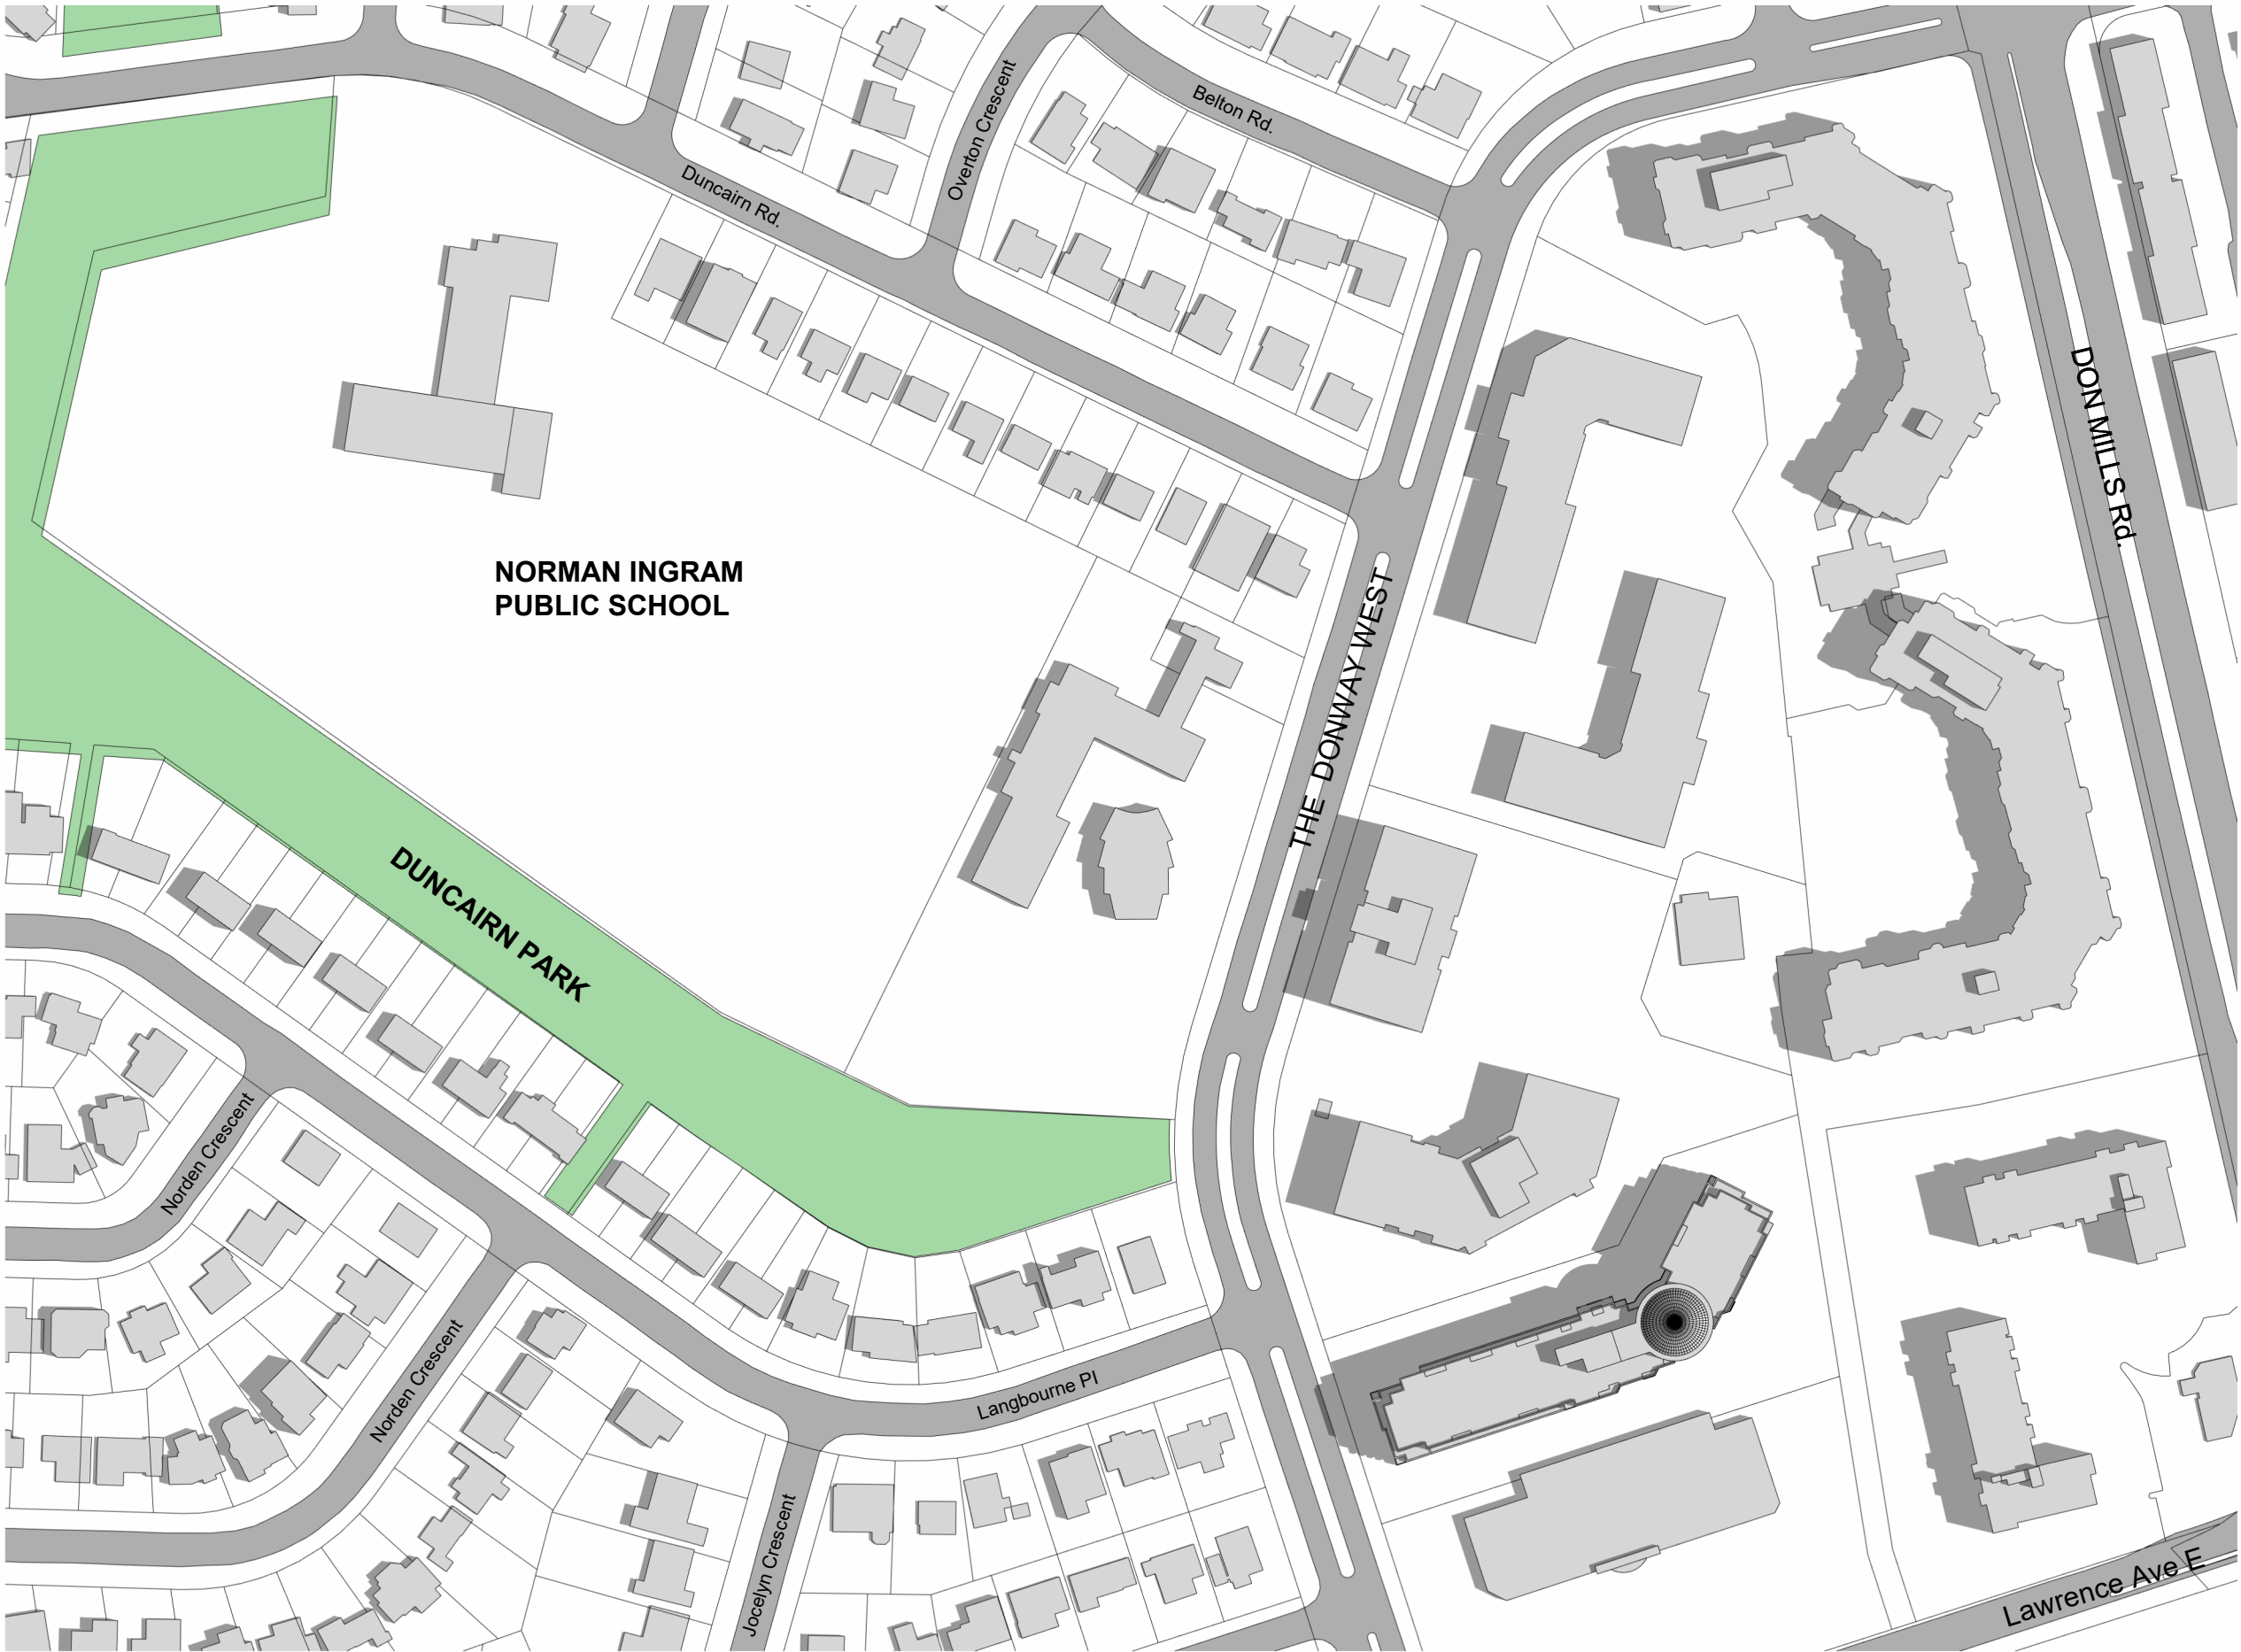


SCALE: 1 : 1800



EXISTING



PROPOSED

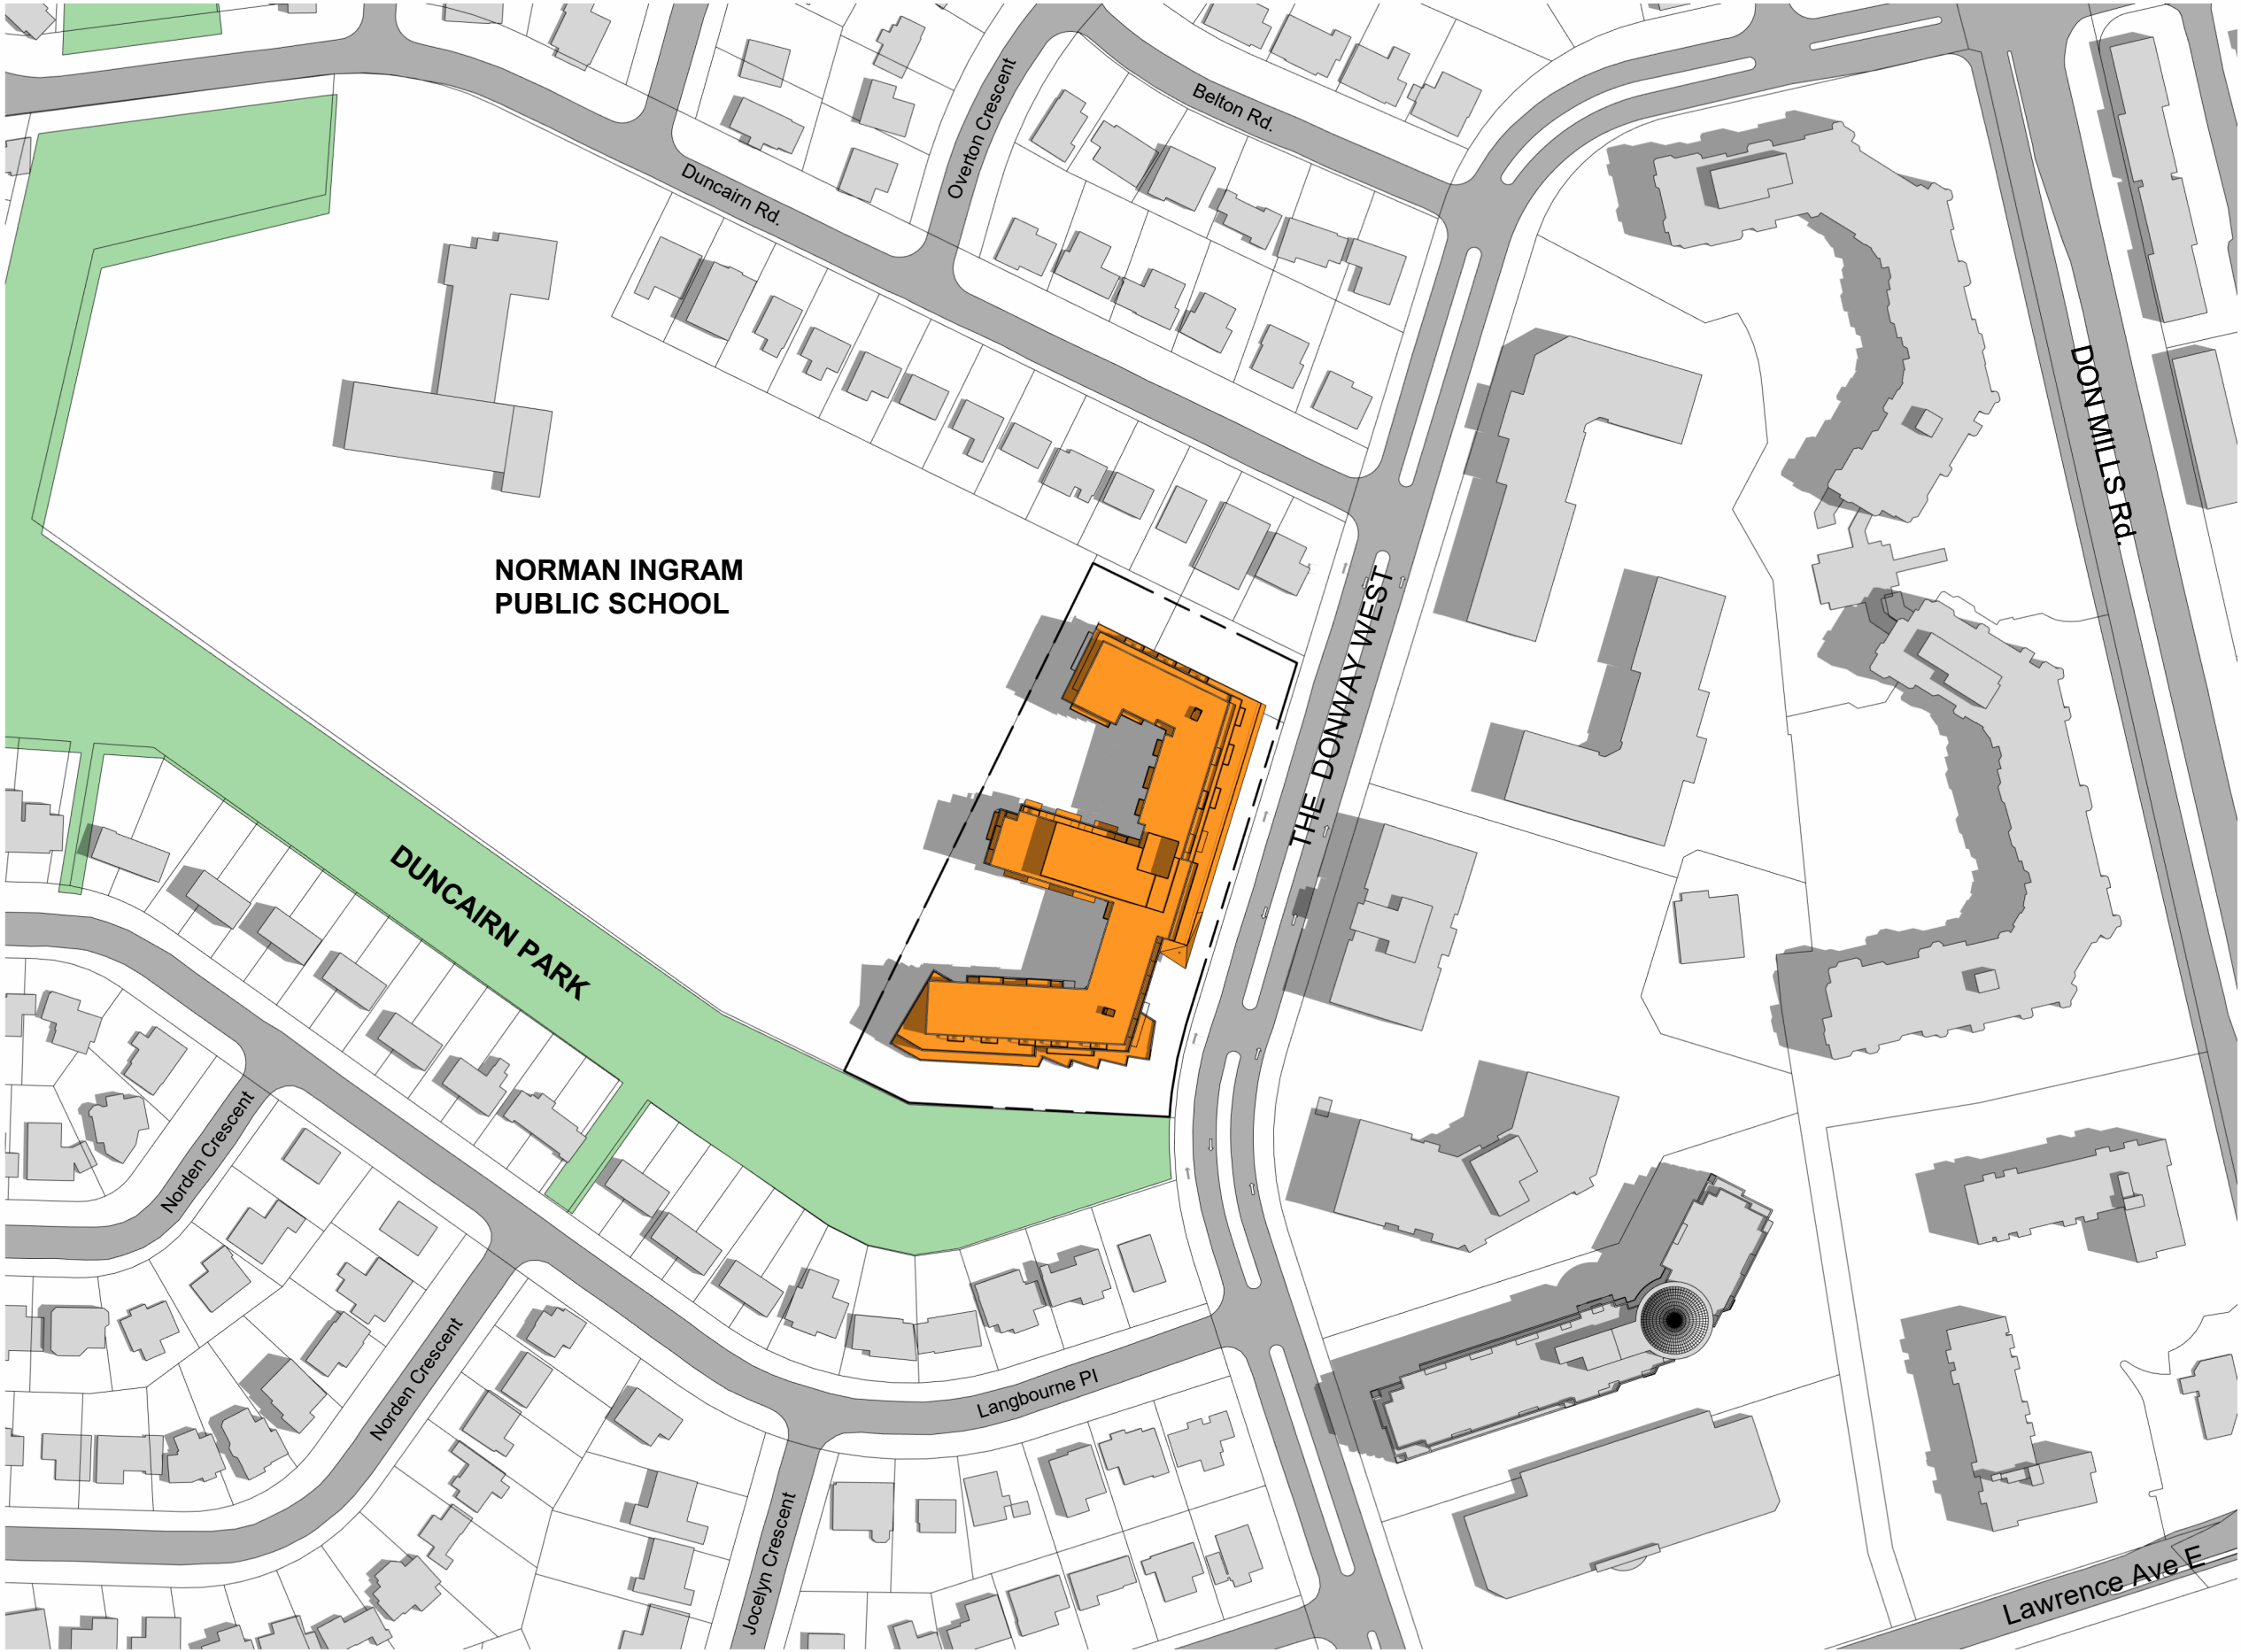

SCALE: 1 : 1800





SCALE: 1 : 1800



EXISTING



SCALE: 1 : 1800



PROPOSED




SCALE: 1 : 1800



EXISTING



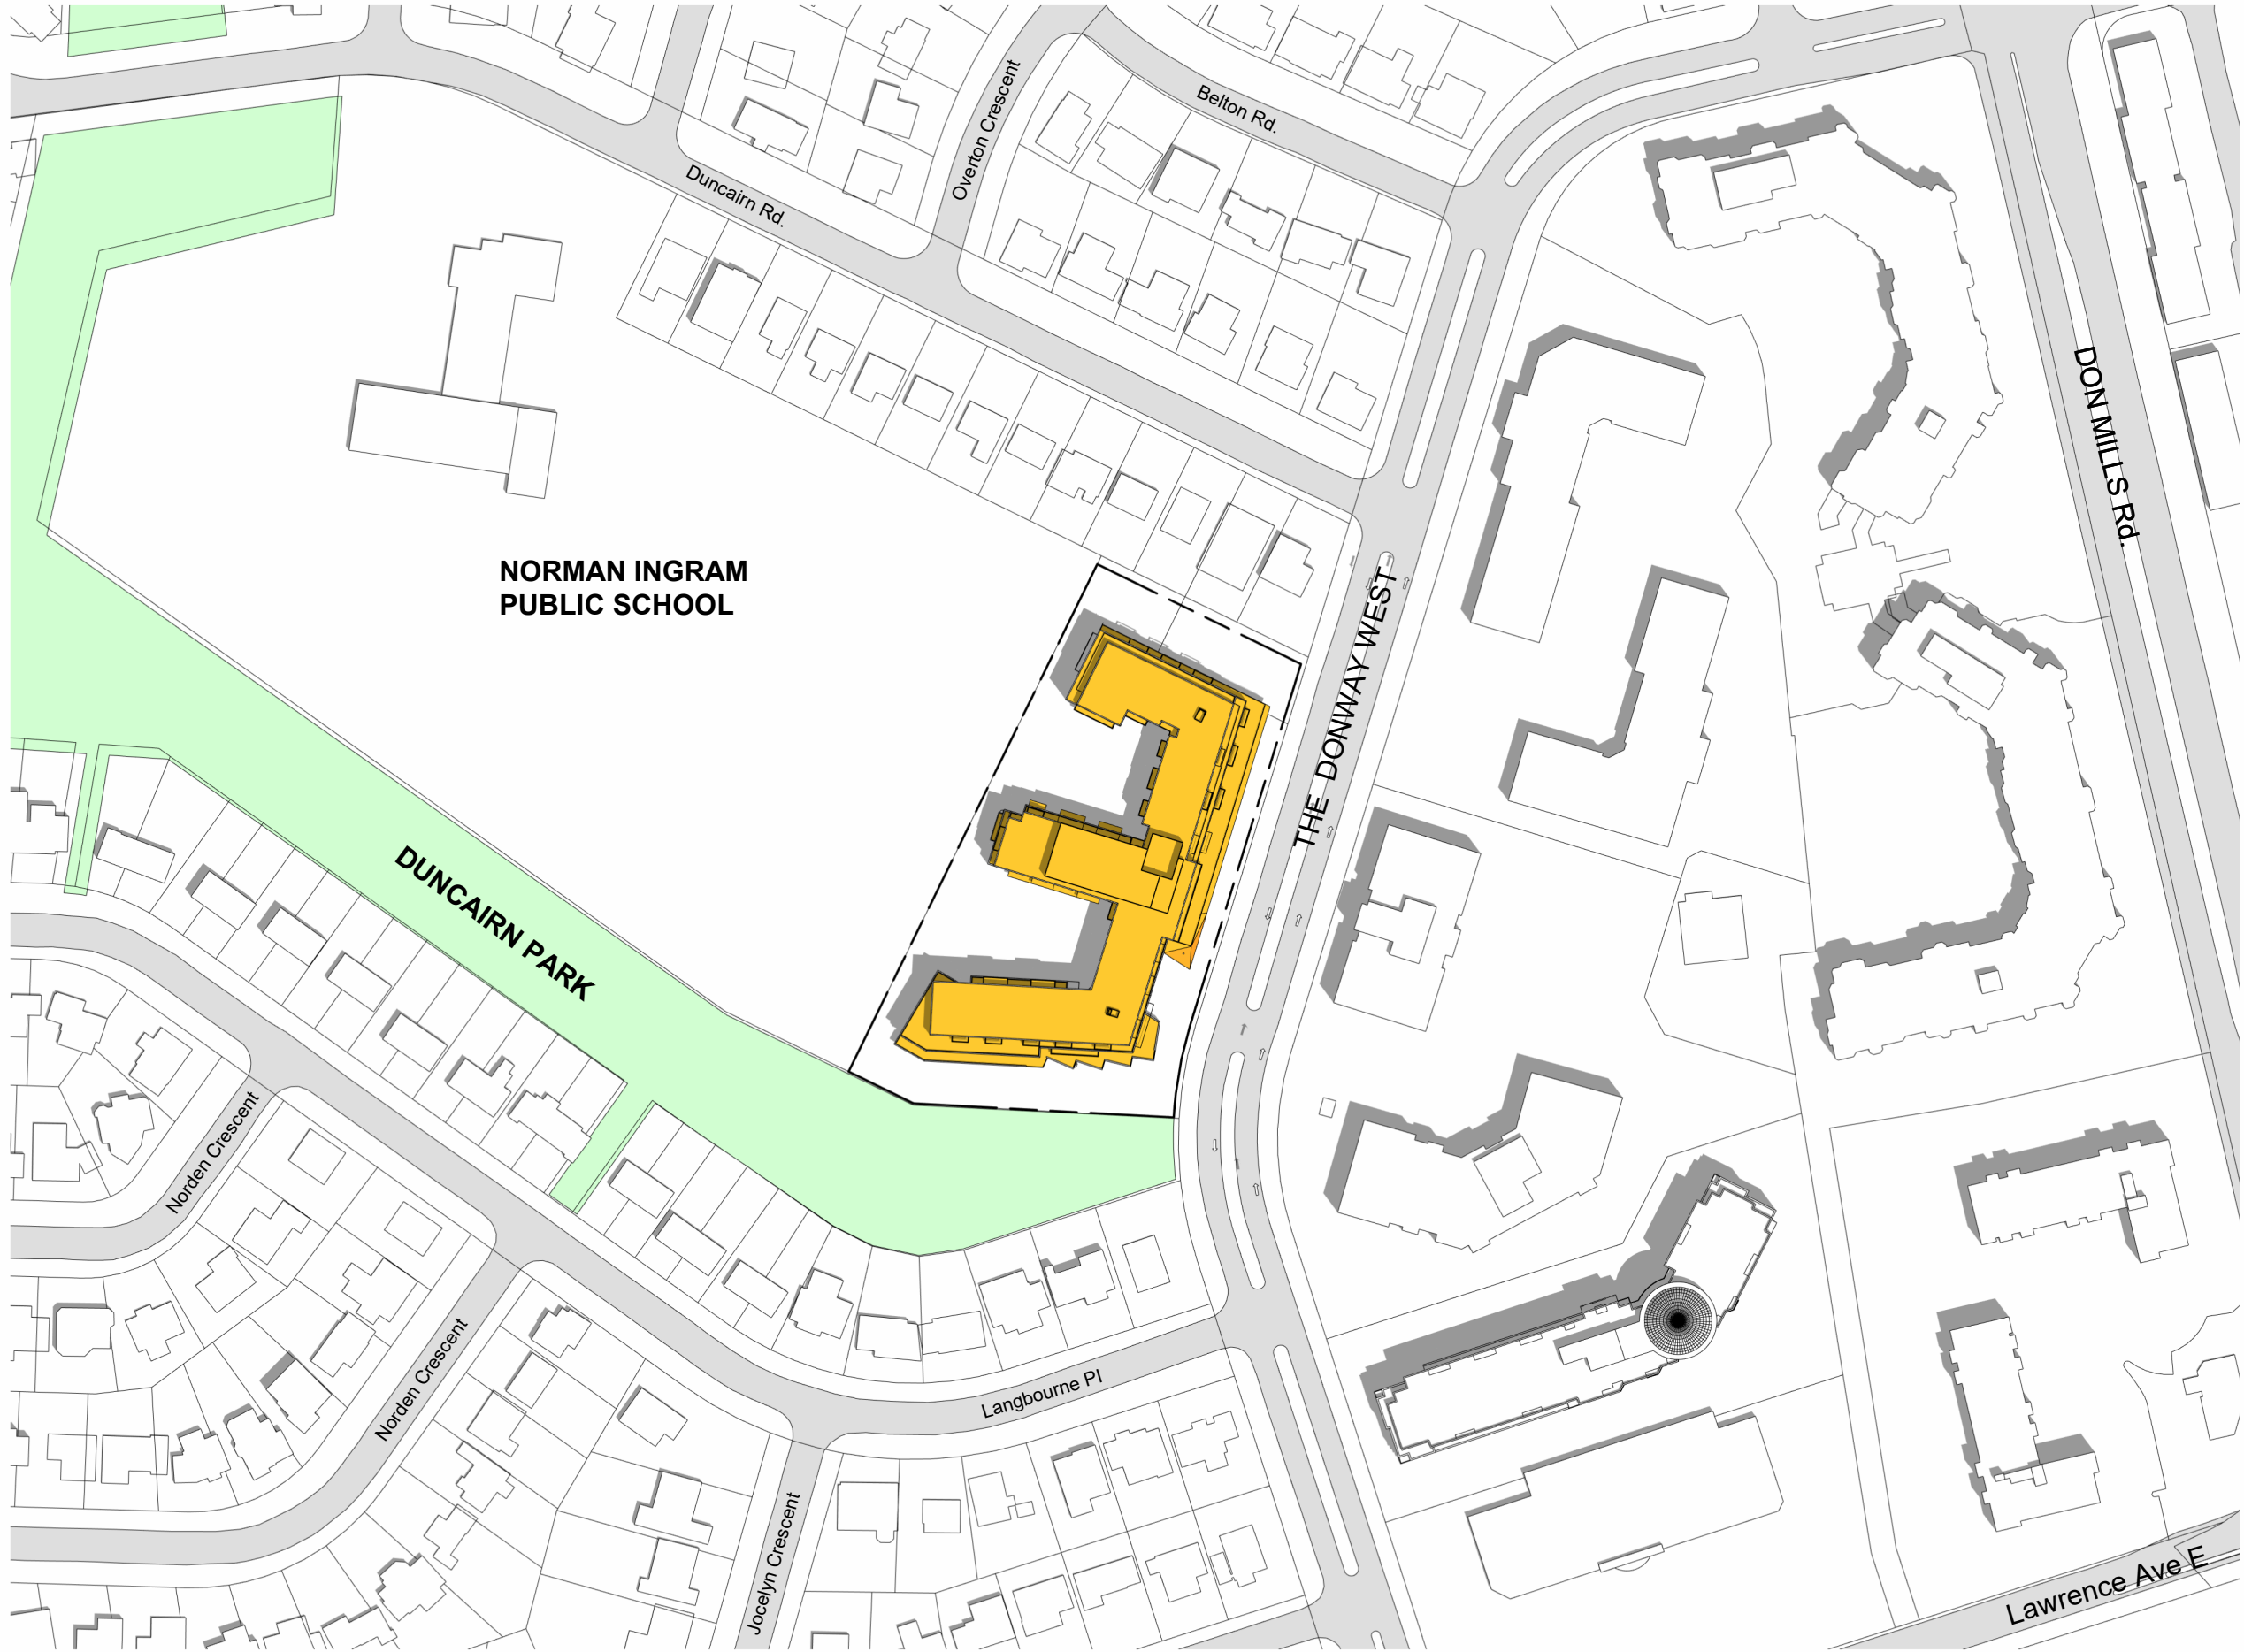

SCALE: 1 : 1800



PROPOSED






SCALE: 1 : 1800




EXISTING



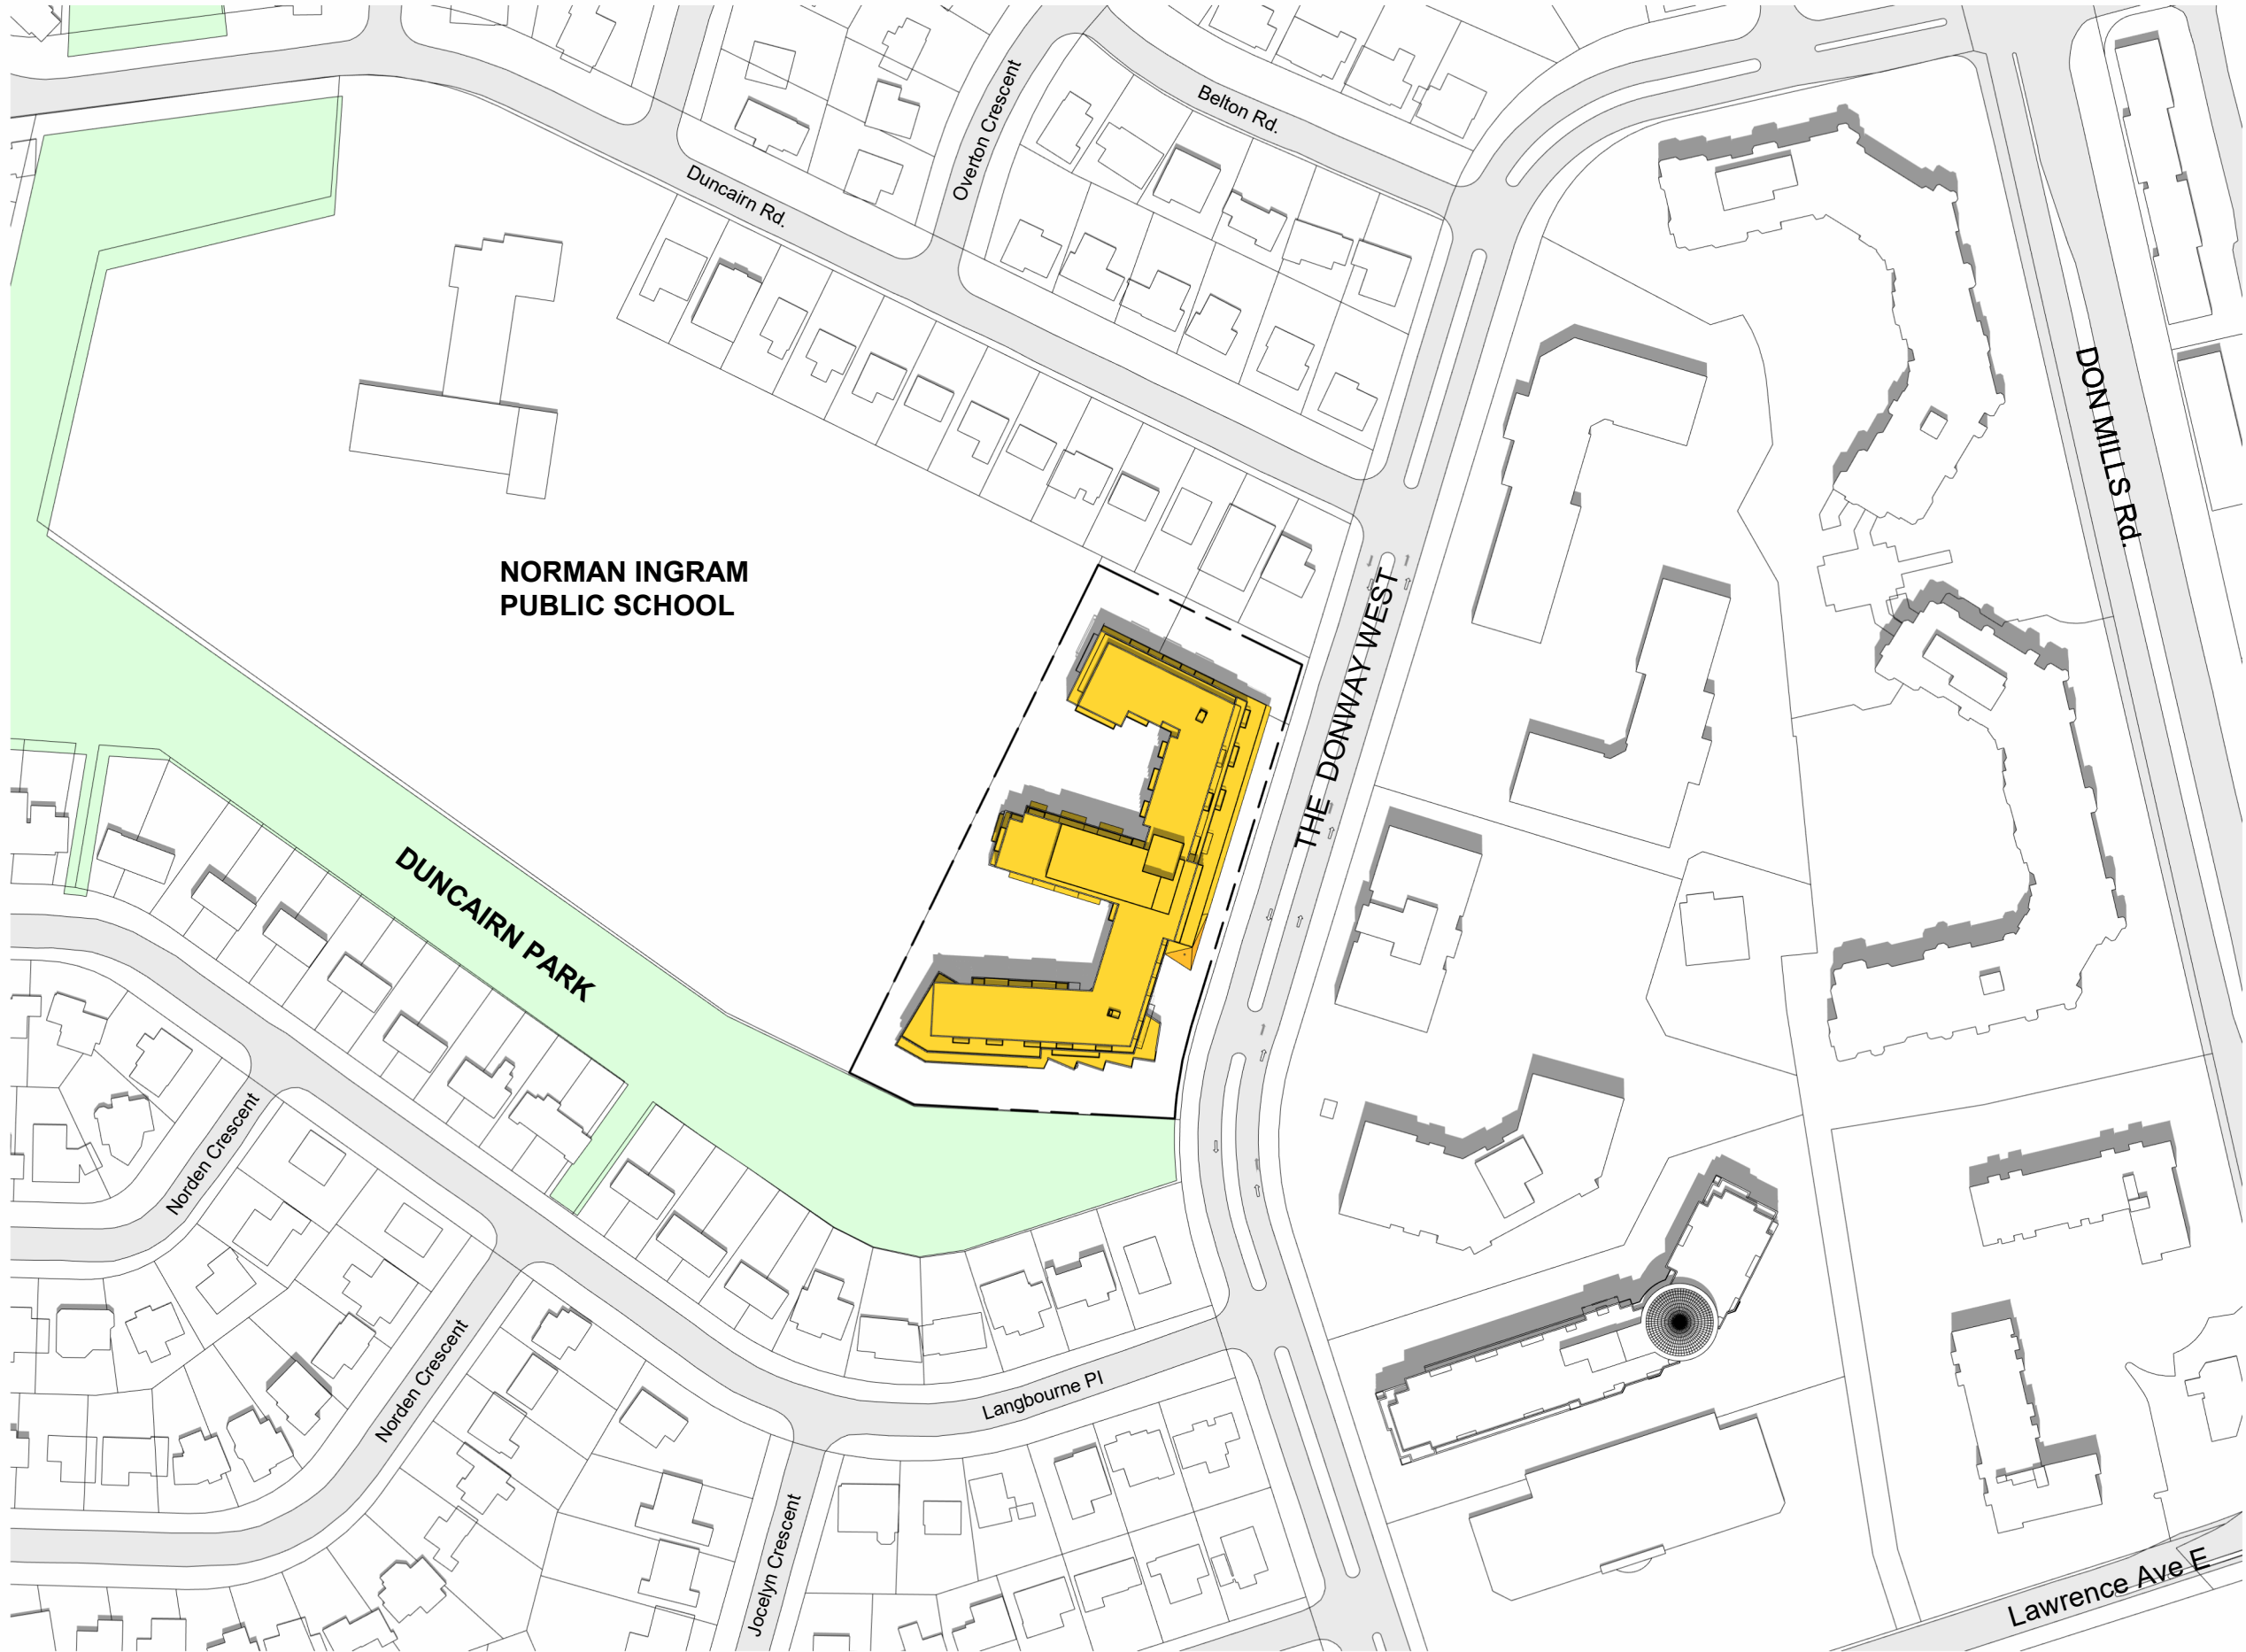


SCALE: 1 : 1800

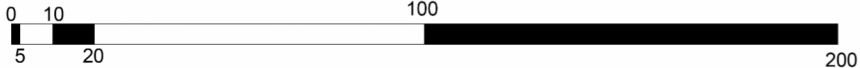

PROPOSED



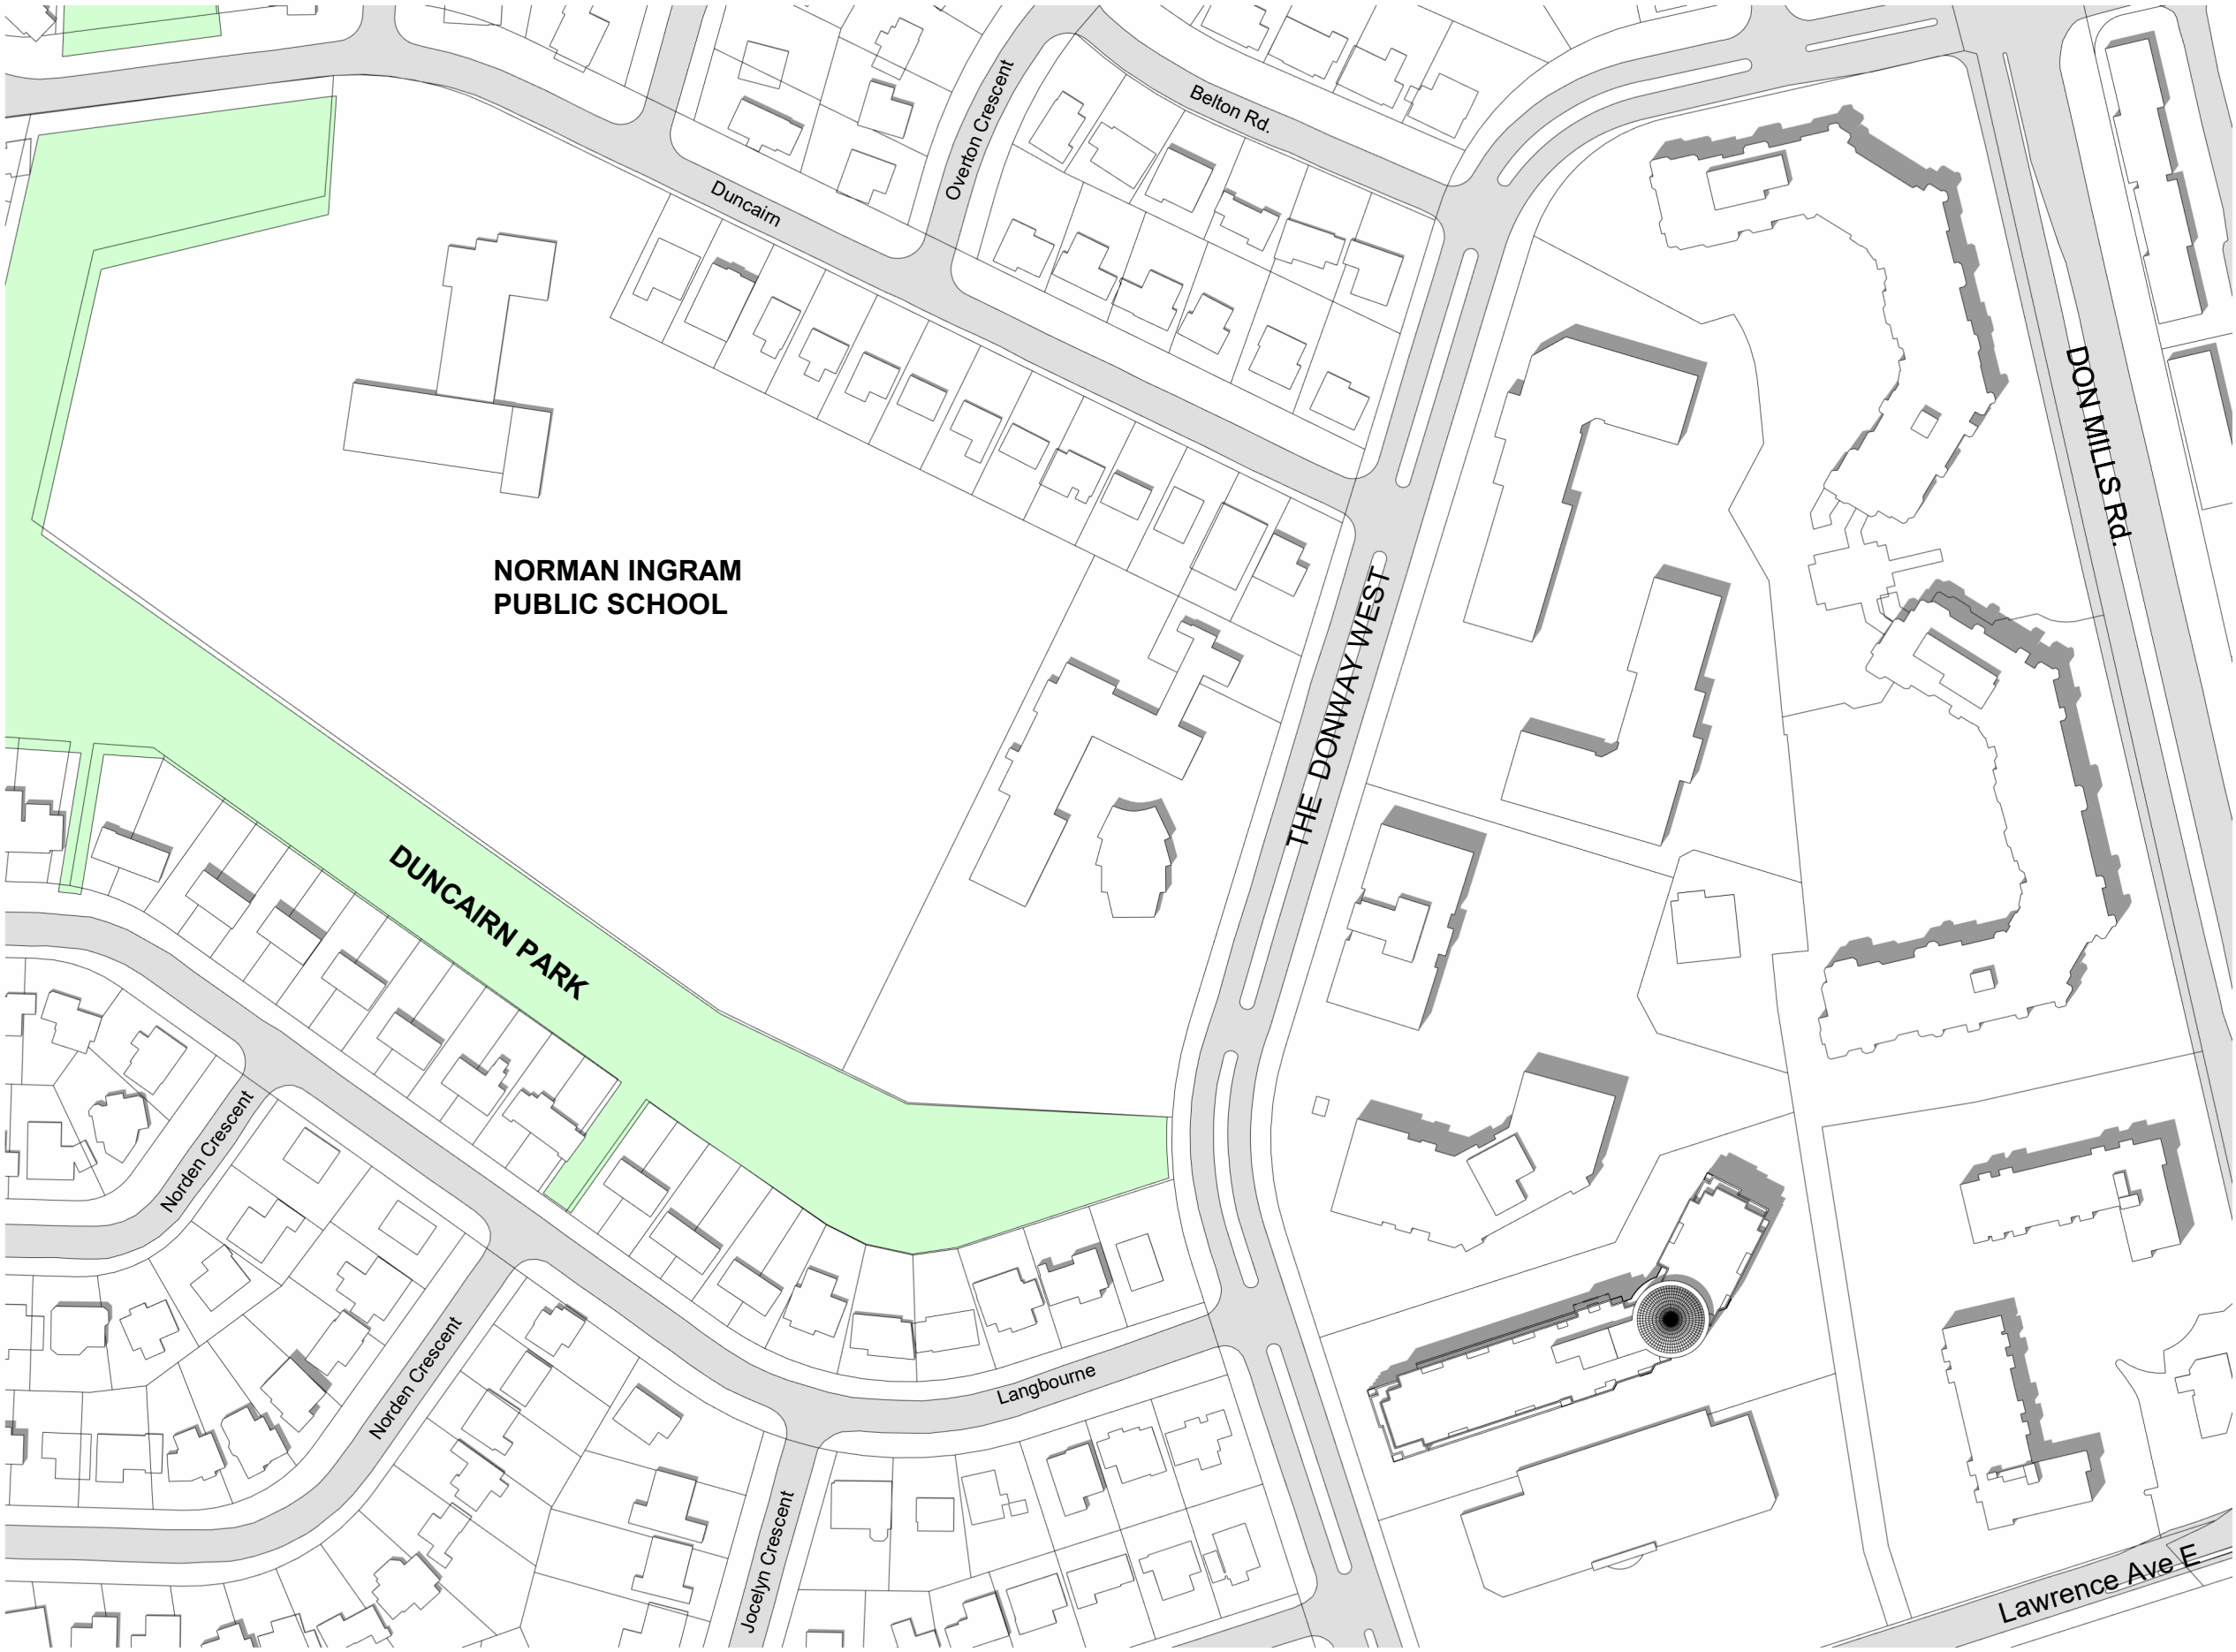

SCALE: 1 : 1800




EXISTING





PROPOSED

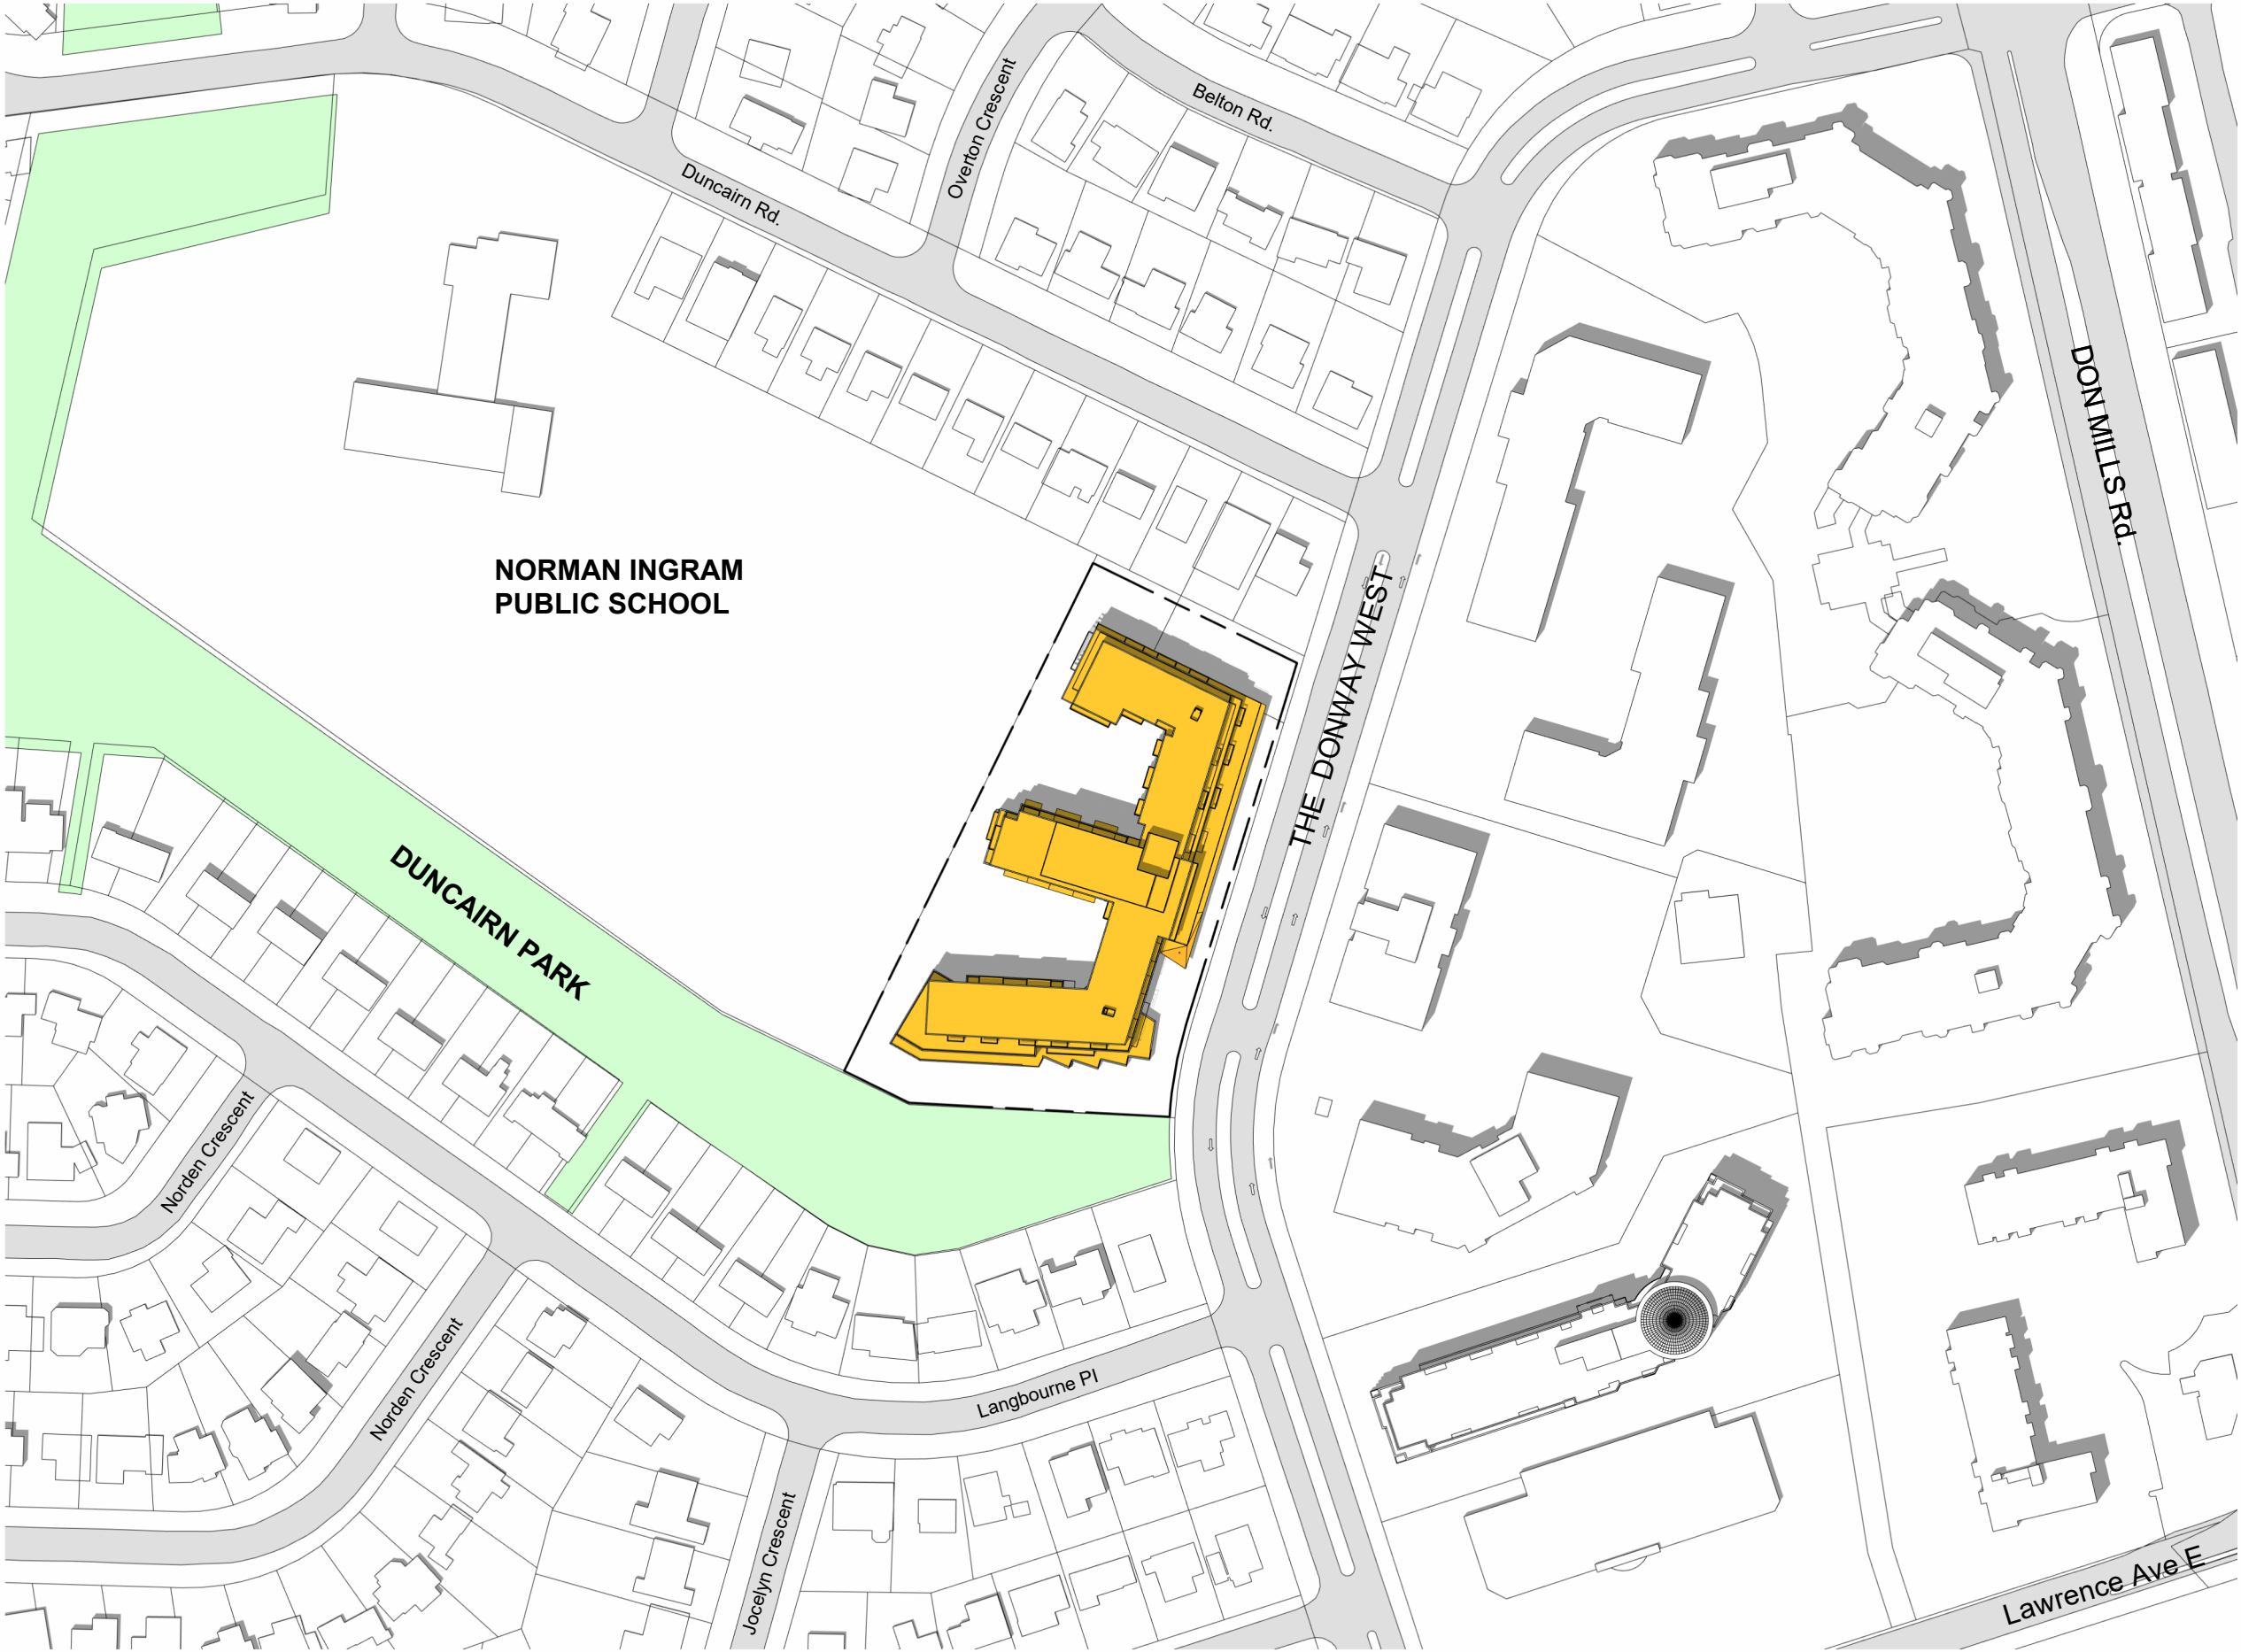

SCALE: 1 : 1800





SCALE: 1 : 1800




EXISTING



PROPOSED



SCALE: 1 : 1800

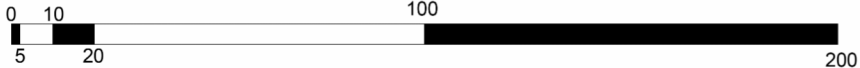




SCALE: 1 : 1800



EXISTING



SCALE: 1 : 1800

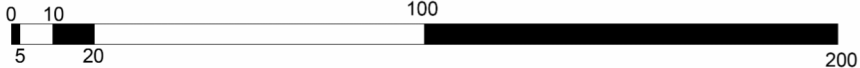

PROPOSED





SCALE: 1 : 1800



EXISTING





SCALE: 1 : 1800



PROPOSED





SCALE: 1 : 1800



EXISTING



SCALE: 1 : 1800



PROPOSED





SCALE: 1 : 1800



EXISTING





SCALE: 1 : 1800



PROPOSED

