




















Polhus

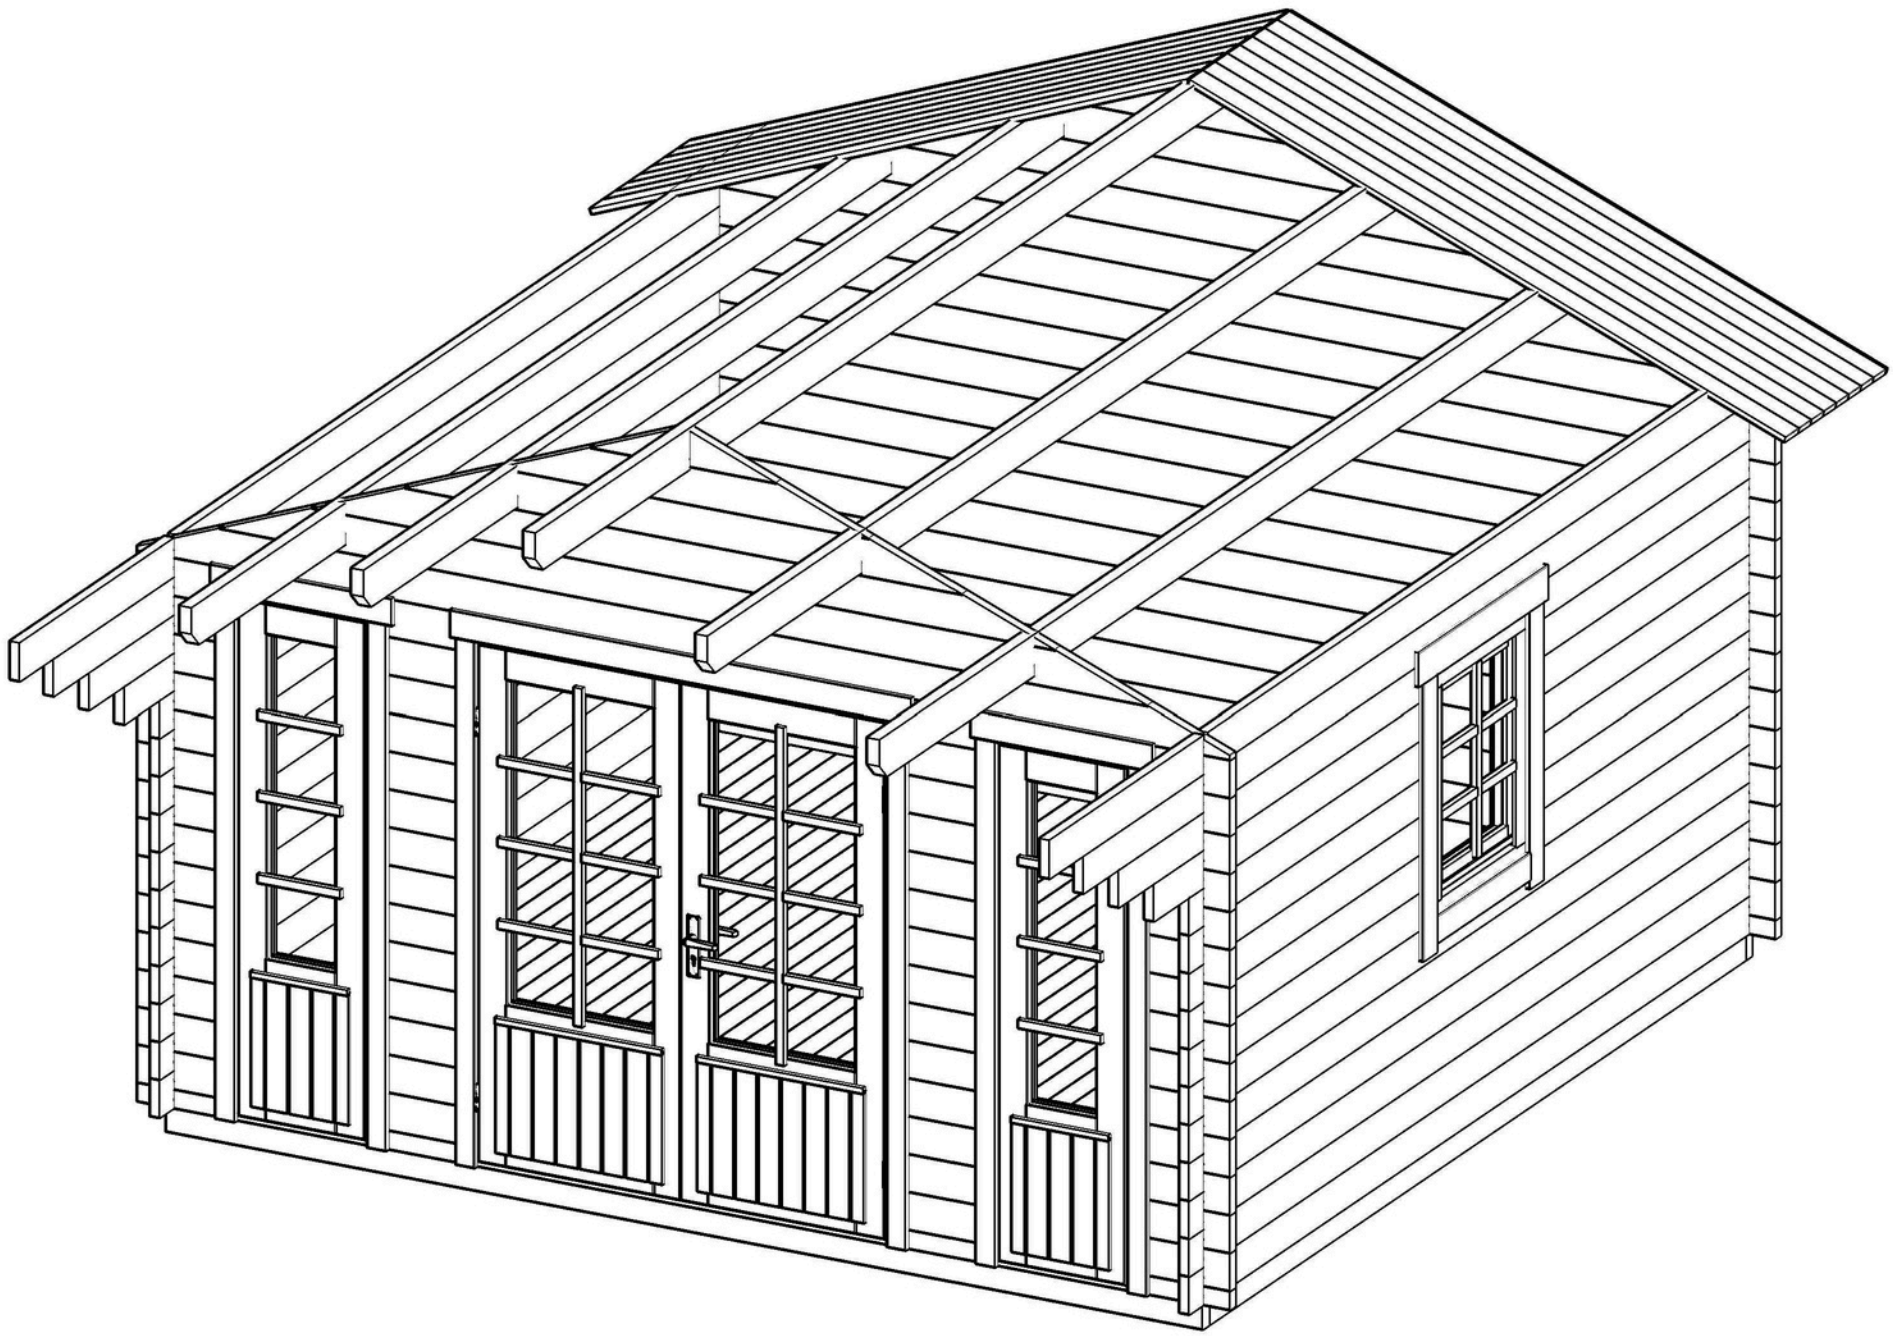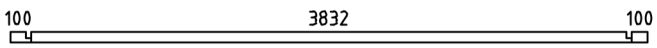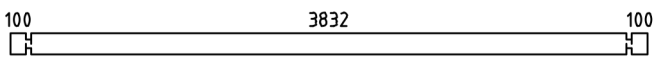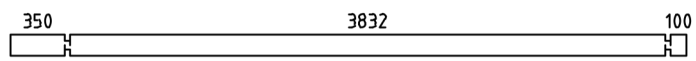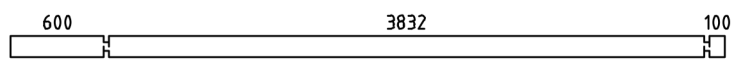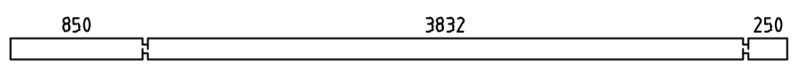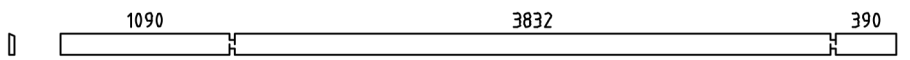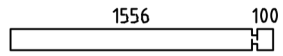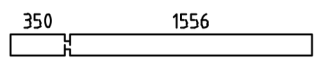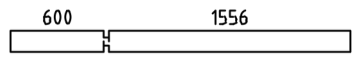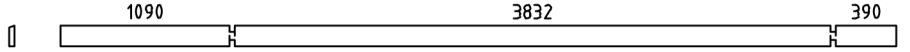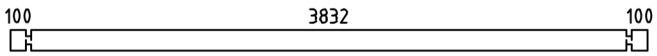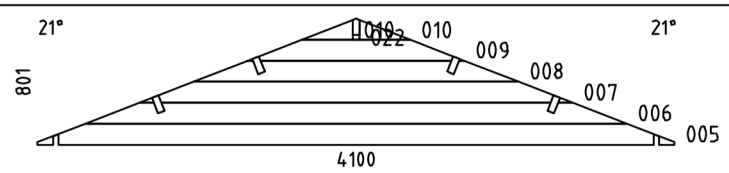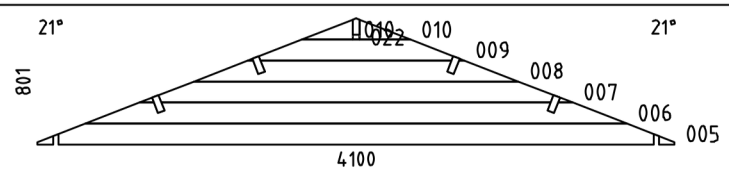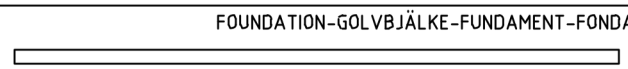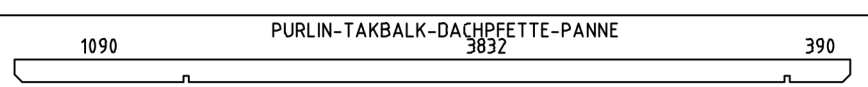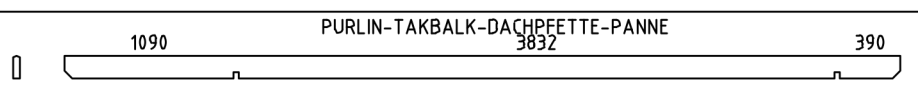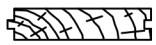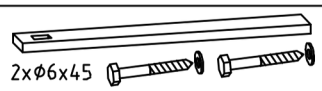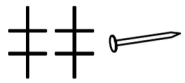
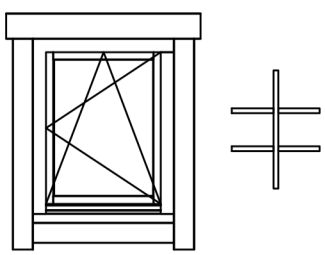


POS	SPECIFICATION Vaxholm34	QTY	PROFILE (mm)	LENGTH (mm)
001		2	34x68	340
002		2	34x68	340
003		28	34x135	340
004		28	34x135	340
011		1	34x68	4100
012		31	34x135	4100
013		1	34x135	4350
014		1	34x135	4600
015		2	34x135	5000
016		1	34x135	5380
017		12	34x135	1690
018		1	34x135	1940
019		1	34x135	2190
020		1	34x135	5380
EXTRA		1	34x135	4100
W1-1		1		
W2-1		1		
F2		2	44x90	3890
F1		7	44x90	3802
PL1		4	44x144	5380
PL2		1	44x144	5380

Model Vaxholm34	Material	Page 1/3


POS	SPECIFICATION Vaxholm34	QTY	PROFILE (mm)	LENGTH (mm)
F-1	FLOOR BOARD-GOLVBRÄDA-FUSSBODENBRETT-LAME DE PLANCHER 	44+1 34+1	88x18 114x18	3822
R-1	ROOF BOARD-TAKBRÄDA-DACHBRETT-VOLIGE 	124+1 96+1	88x18 114x18	2400
FLB-1	FLOOR BEADING-GOLVLIST-FUSSBODENLEISTE-MOULURE DE FINITION 18x40x3000 	5	18x40	15 rmt.
GB-1	GABLE BOARD 95-GAVELBRÄDA-GIEBELBLENDE-PLANCHE DE RIVE 	2	18x95	5380
GB-1	GABLE BOARD 120-GAVELBRÄDA-GIEBELBLENDE-PLANCHE DE RIVE 	4	18x120	2440
RL-1	ROOFING LATH-TAKLÄKT-GIEBELLEISTE-LATTE DE RIVE 	4	40x18	2440
RL-2	ROOFING LATH-TAKLÄKT-GIEBELLEISTE-LATTE DE RIVE 	2	40x18	5380
SS-1	STORM SLAT KIT-STORMSÄKRINGSLIST-STURMLEISTE SATZ-KIT DE LATTE ANTI TEMPÉTE 	4	18x40	2000
D	DIAMOND-DIAMANT-DECKBRETT-LOSANGE DE DECORATION 	2		
	DOUBLE DOOR KIT ISO-DUBBELDÖRR BESLAG-TÜR SATZ-KIT DOUBLE PORTE 	1		
	NAIL 1.6x30-SPIK-NAGEL-CLOU 	35	1.6x30	
N 1.8x40	NAIL 1.8x40-SPIK-NAGEL-CLOU 	900	1.8x40	
S4x60	SCREW 4x60-SKRUV-SCHRAUBE-VIS 	80	4x60	
S5x90	SCREW 5x90-SKRUV-SCHRAUBE-VIS 	20	5x90	
S6x120	SCREW 6x120-SKRUV-SCHRAUBE-VIS 	36	6x120	
	WINDOW HANDLE FITTINGS-FÖNSTERHANDTAG-FENSTERBESCHLAG-FERRURE DE FENÉTRE 	1		
	WINDOW 700x900 W0-6DK 700x900-34 R ISO 	1		

Model Vaxholm34	Material	Page 2/3

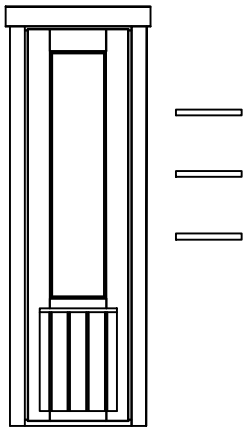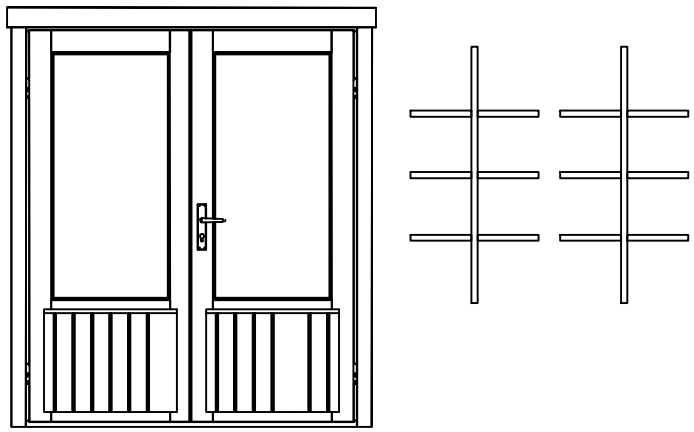
POS	SPECIFICATION Vaxholm34	QTY	PROFILE (mm)	LENGTH (mm)
	WINDOW 550x1900 W08LU F 550x1900-34 ISO 	2		
	DOOR 1600x1900 DD08-8L 1600x1900-34 ISO 	1		


Model Vaxholm34	Material	Page 3/3

H = 1.420 m
TOTAL: 14.68 m2

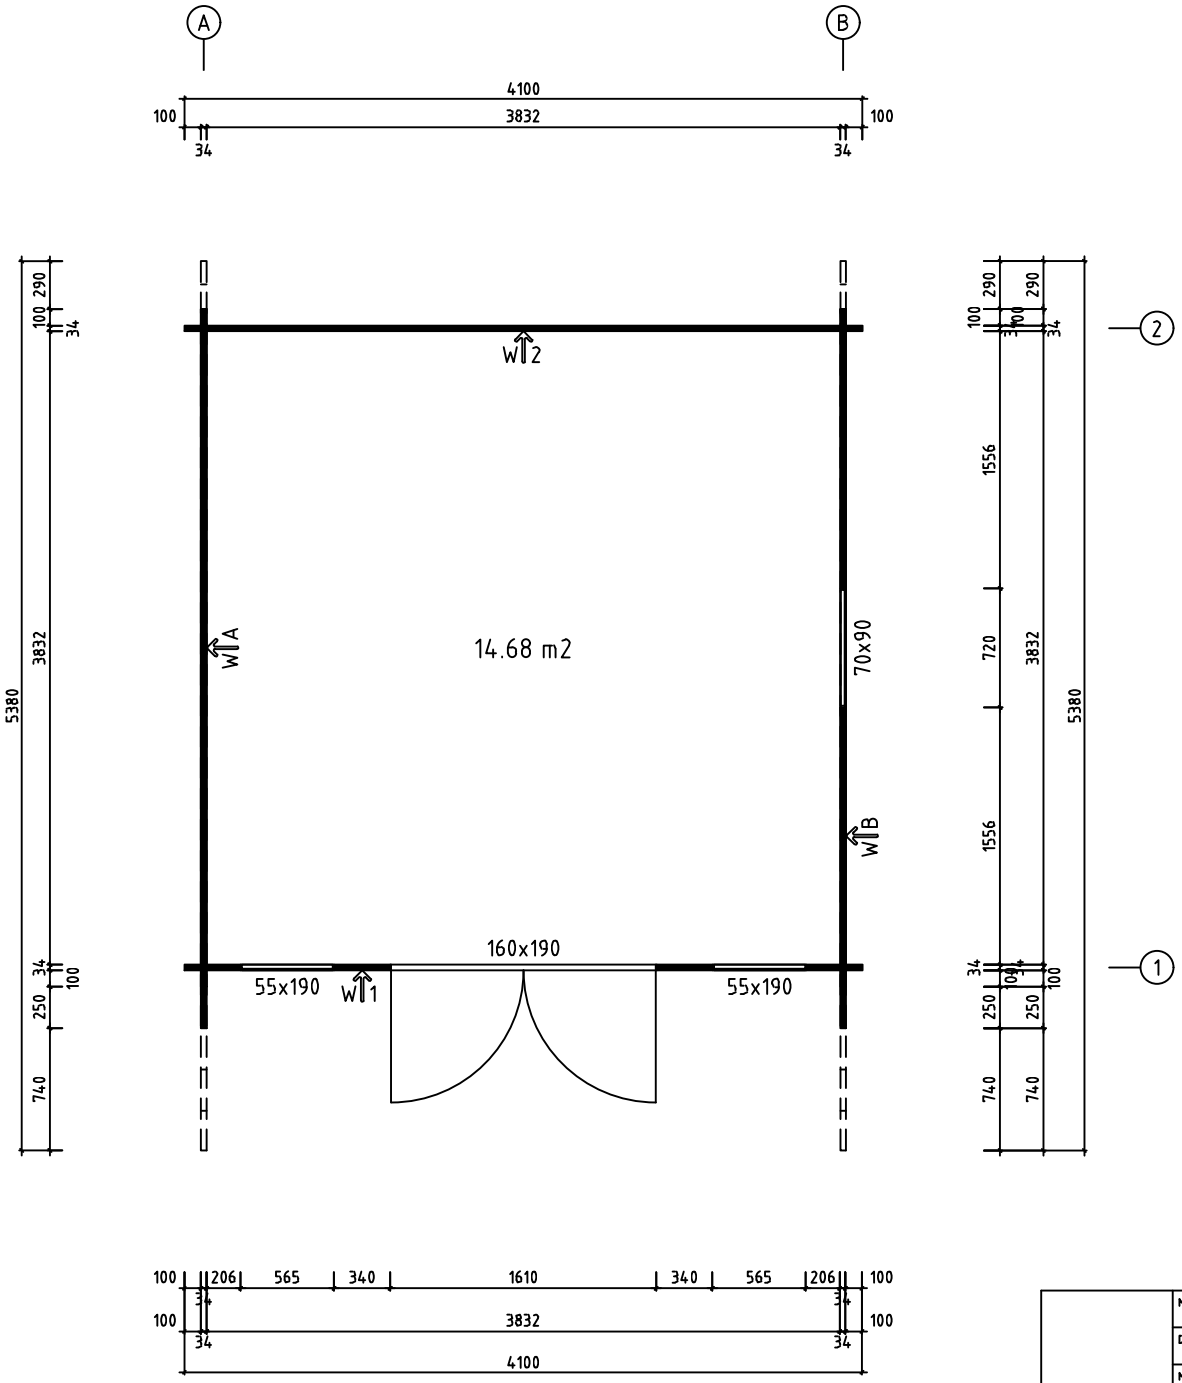


	Model	Vaxholm34	Page
	Drawing	PLAN	Scale 1:40
	Material	34x135	Date 14.12.2021
	File	Vaxholm34.dwg	Drawn by

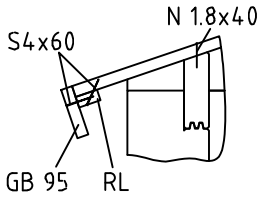


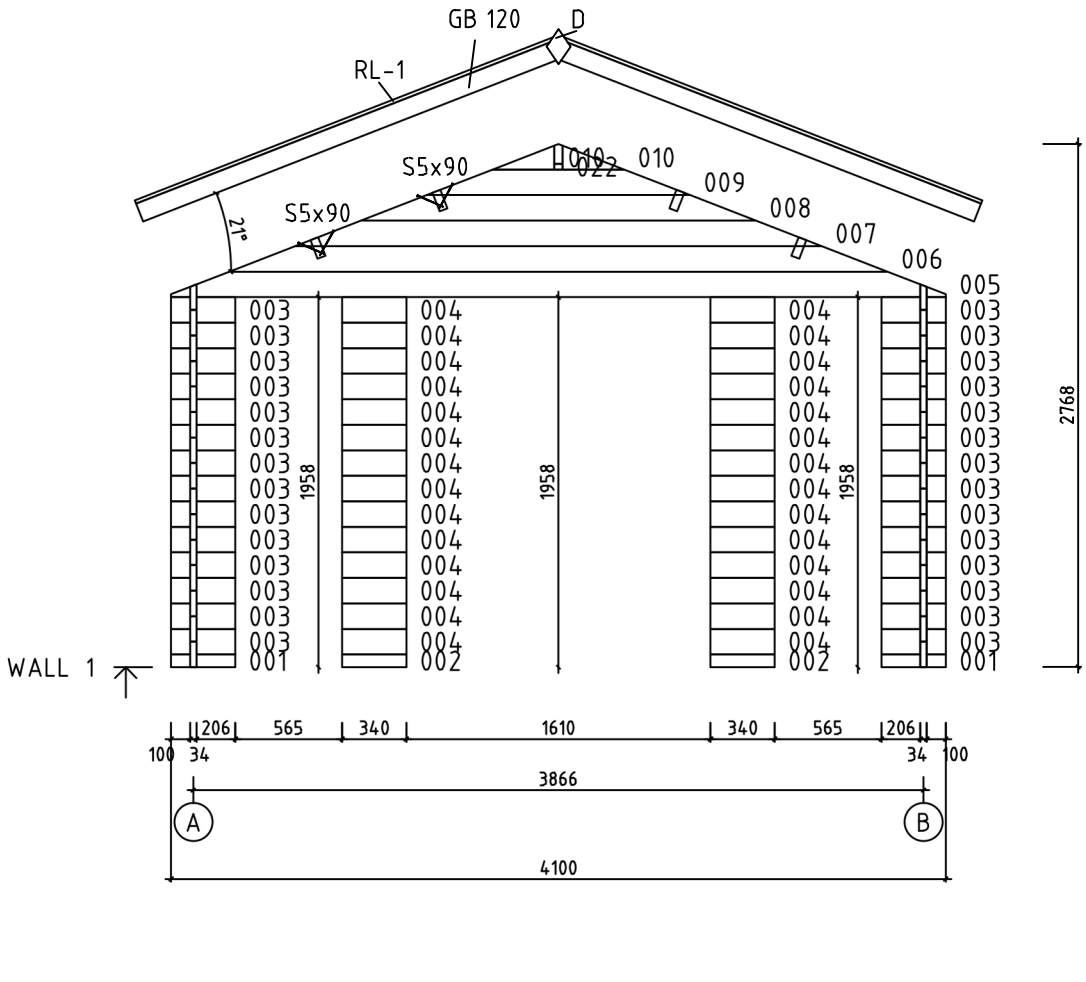


	Model Vaxholm34	Page 6
	Drawing WALL 1	Scale 1:40
	Material 3.4x13.5	Date 14.12.2021
	File Vaxholm34.dwg	Drawn by

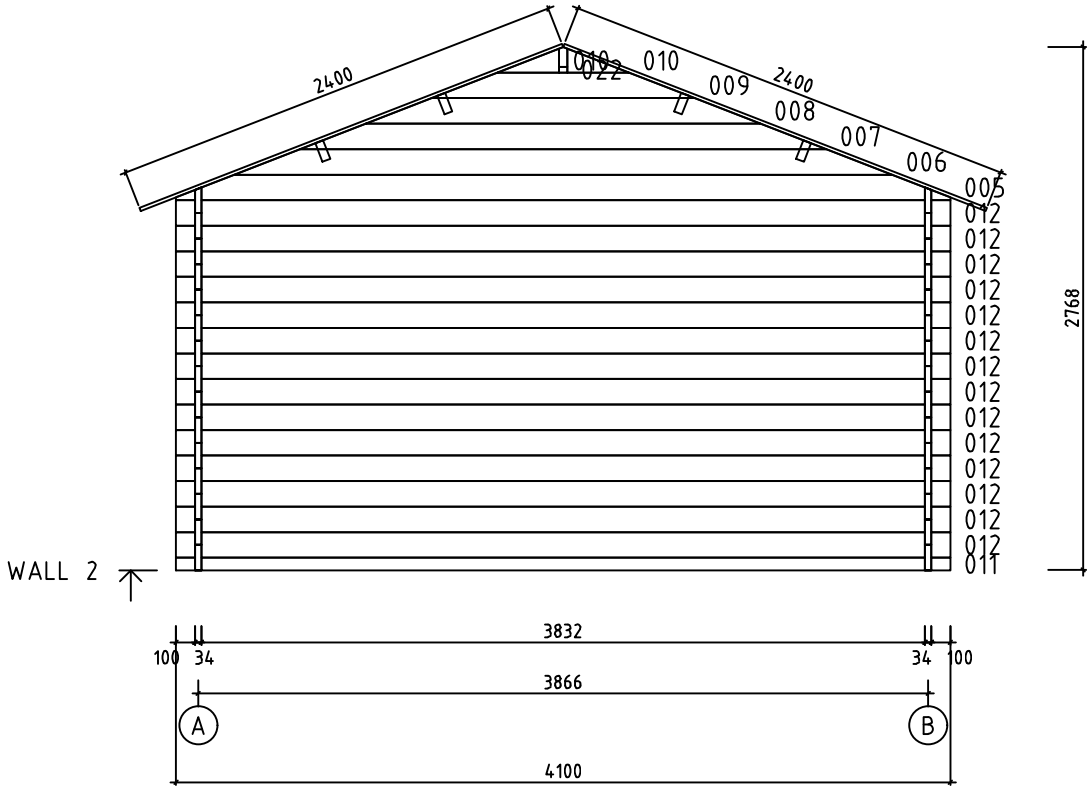


	Model Vaxholm34	Page 7
	Drawing WALL 2	Scale 1:40
	Material 3.4x13.5	Date 14.12.2021
	File Vaxholm34.dwg	Drawn by

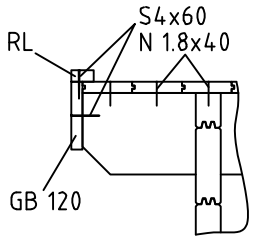


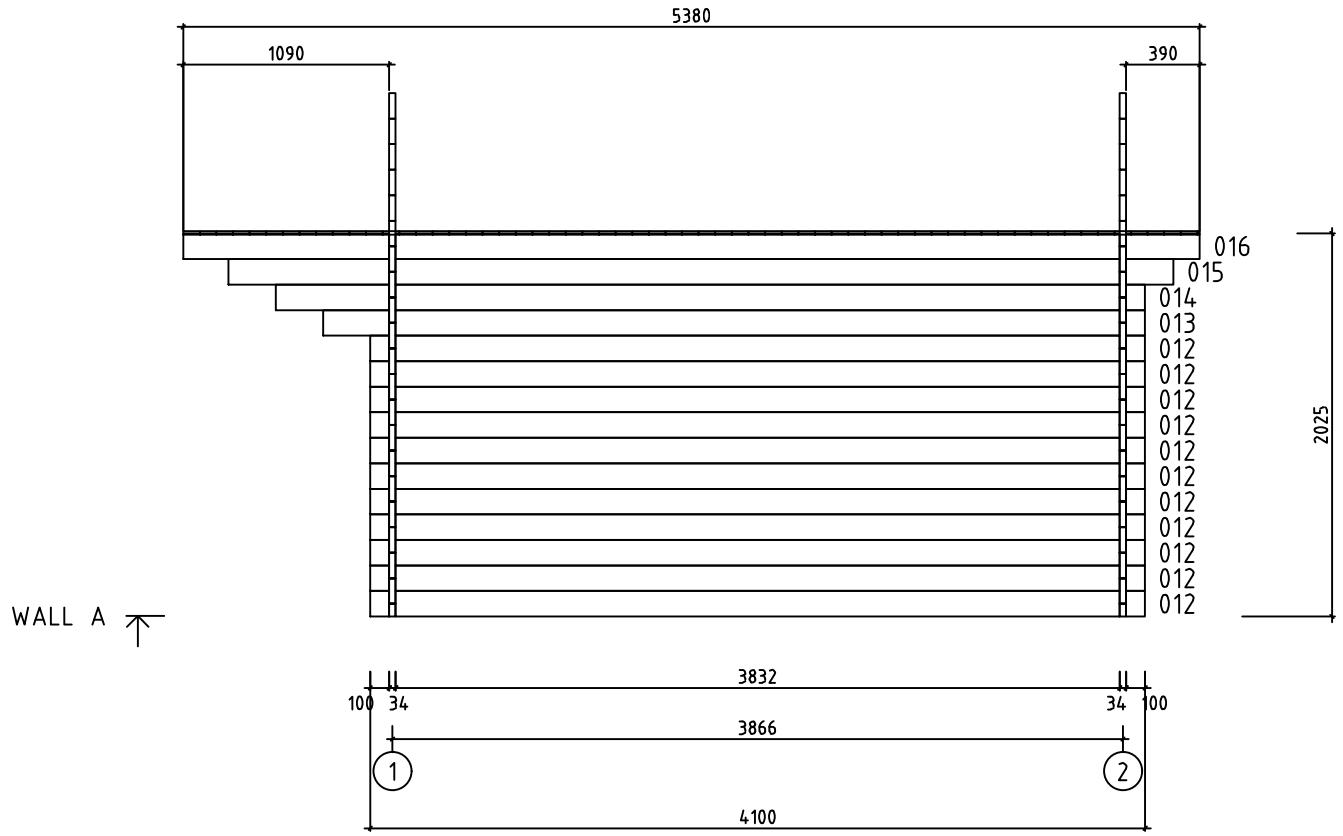


	Model	Vaxholm34	Page 3
	Drawing	WALL A	Scale 1:40
	Material	3.4x13.5	Date 14.12.2021
	File	Vaxholm34.dwg	Drawn by

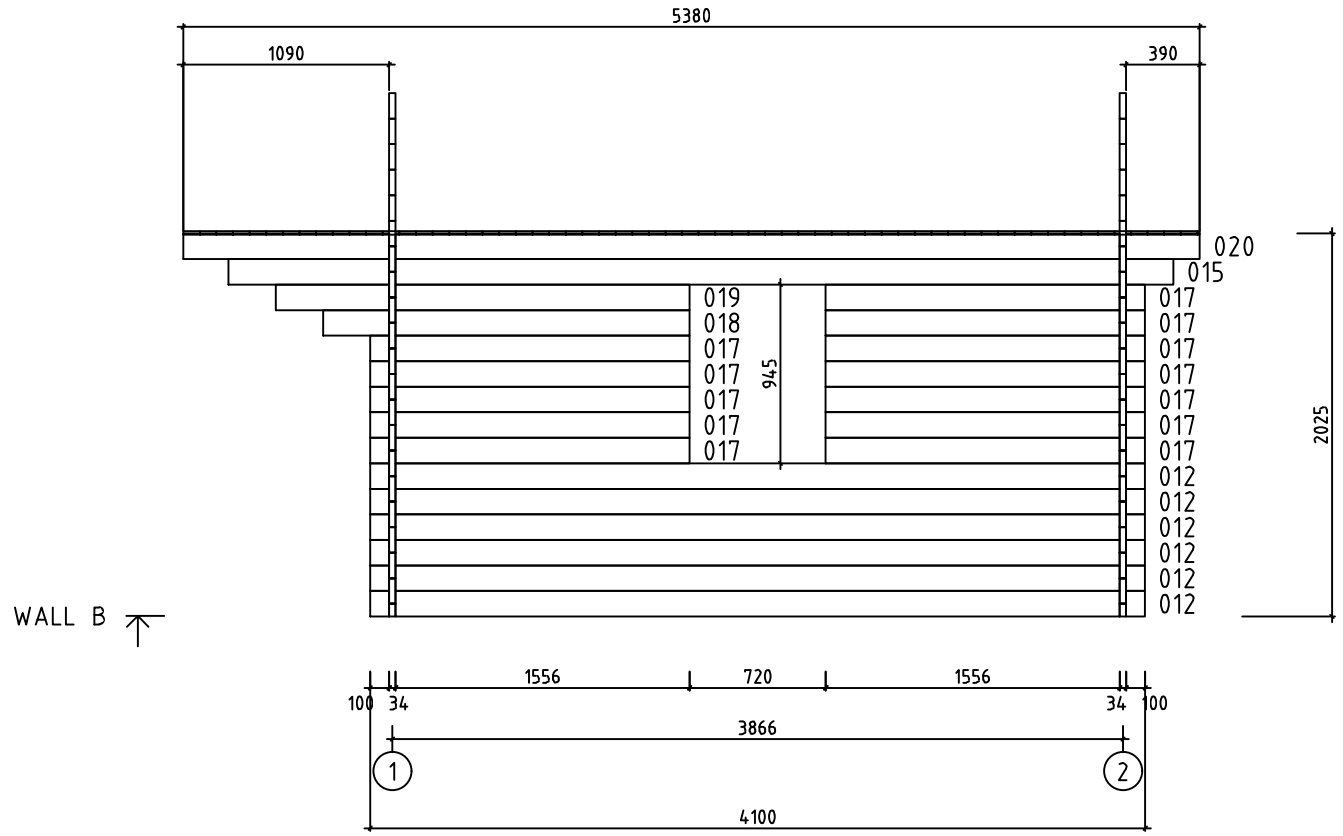


	Model Vaxholm34	Page 4
	Drawing WALL B	Scale 1:40
	Material 3.4x13.5	Date 14.12.2021
	File Vaxholm34.dwg	Drawn by

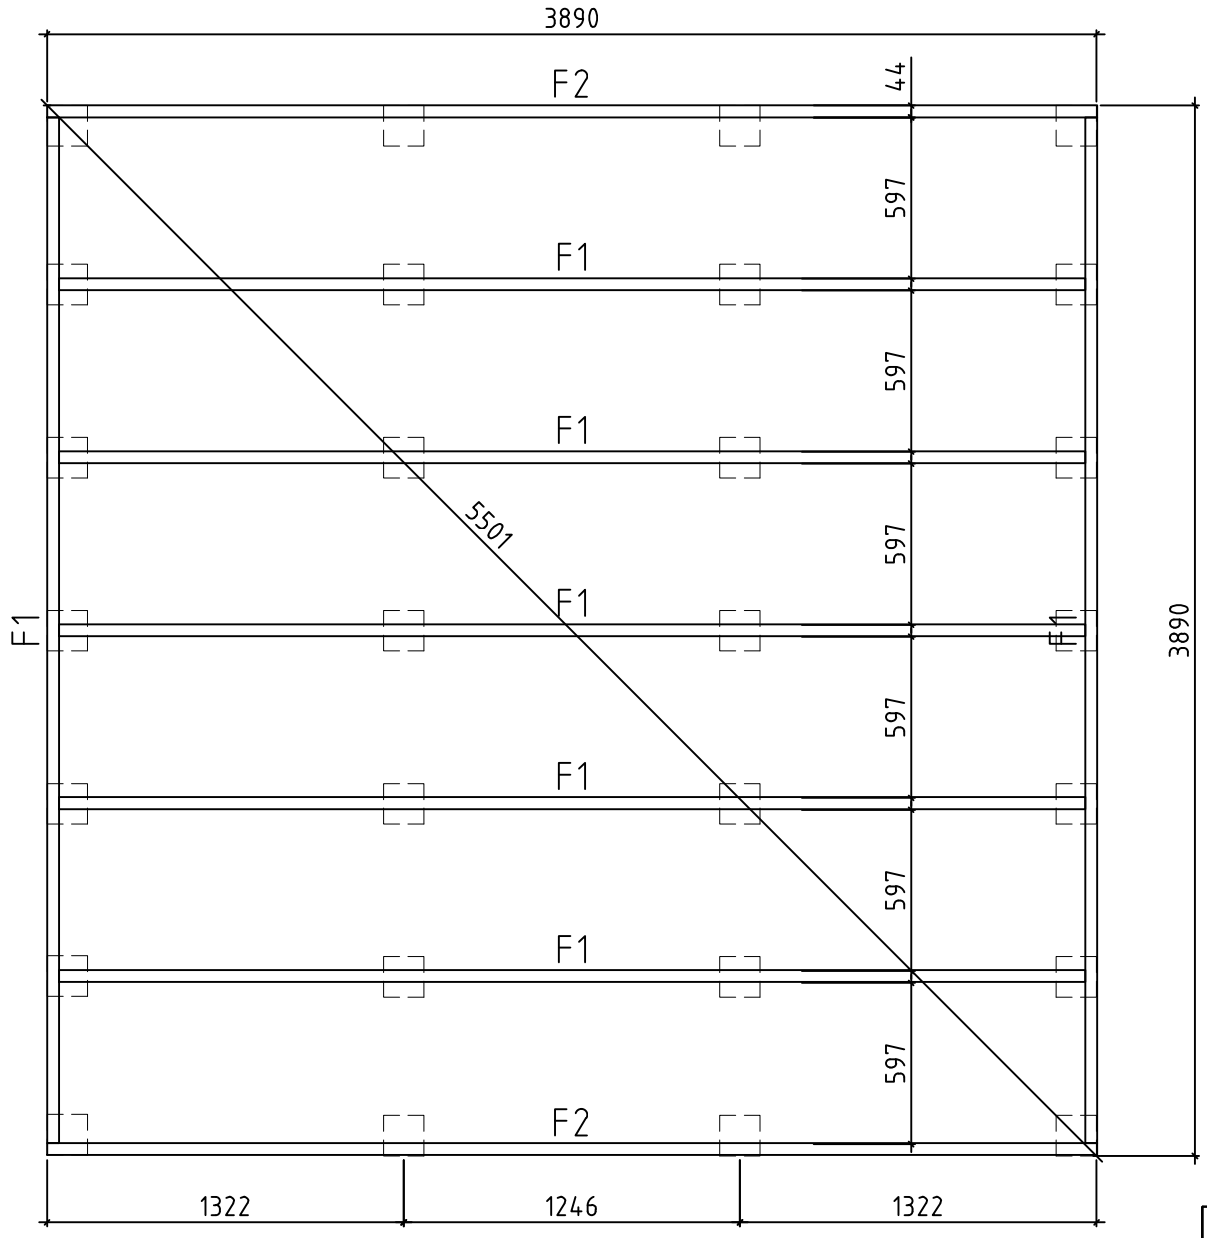


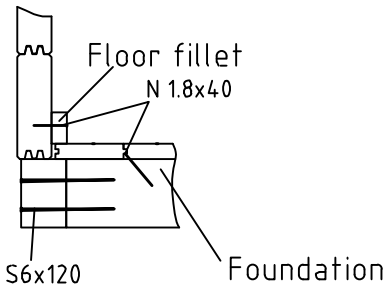


Model	Vaxholm34	Page
Drawing	FOUNDATION-PLINTH PLAN	Scale 1:40
Material	34x135	Date 14.12.2021
File	Vaxholm34.dwg	Drawn by

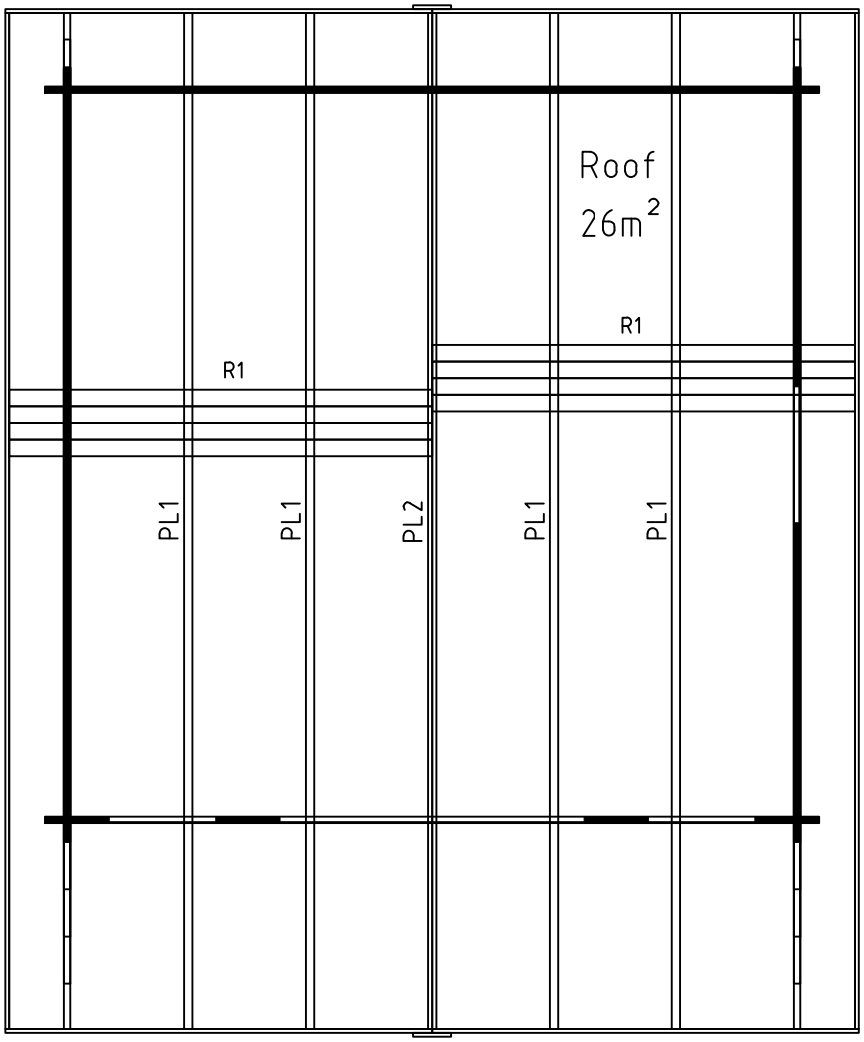



	Model Vaxholm34	Page
	Drawing ROOF	Scale 1:40
	Material 34x135	Date 14.12.2021
	File Vaxholm34.dwg	Drawn by

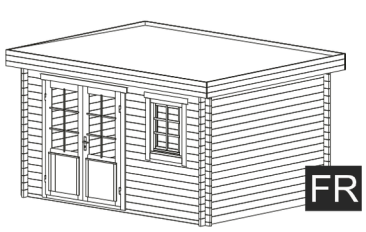


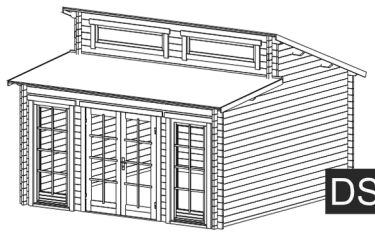





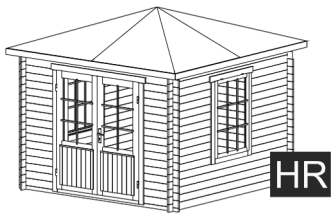


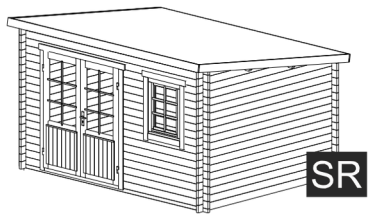


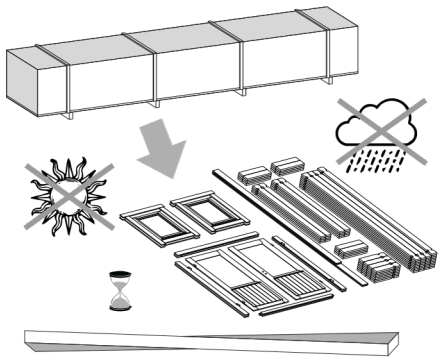


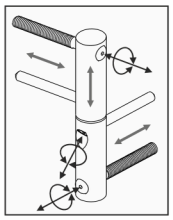


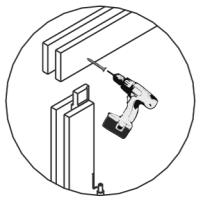


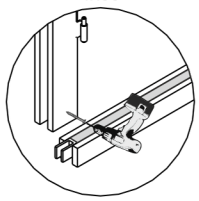


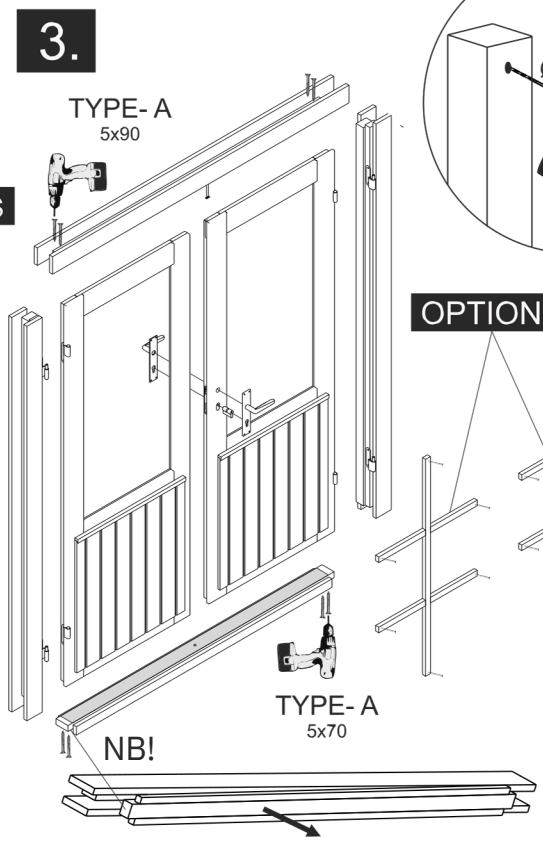


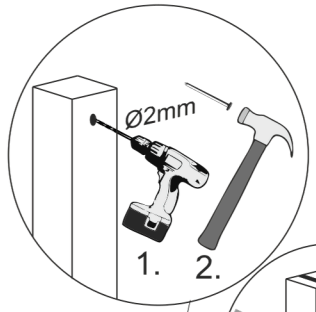


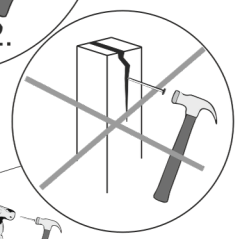


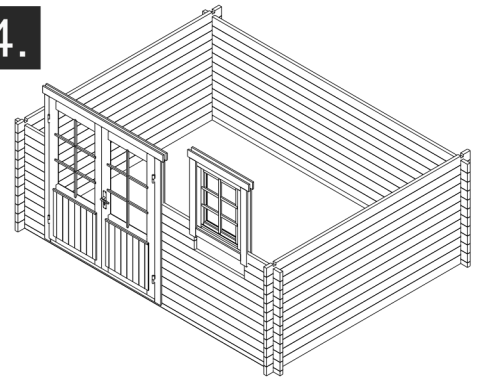

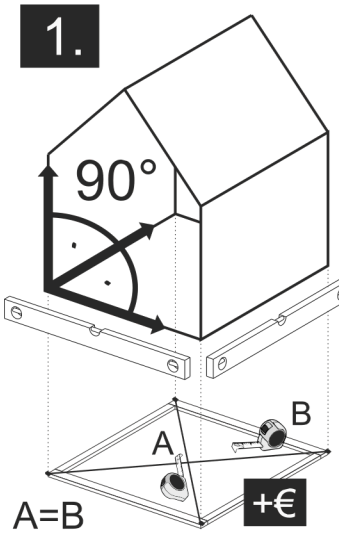

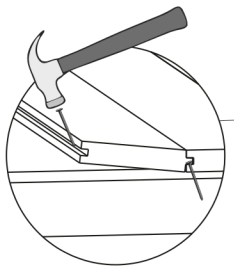


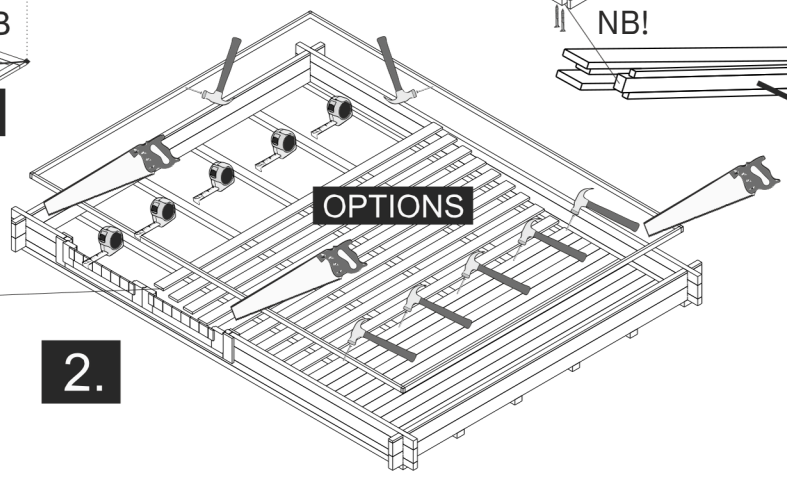


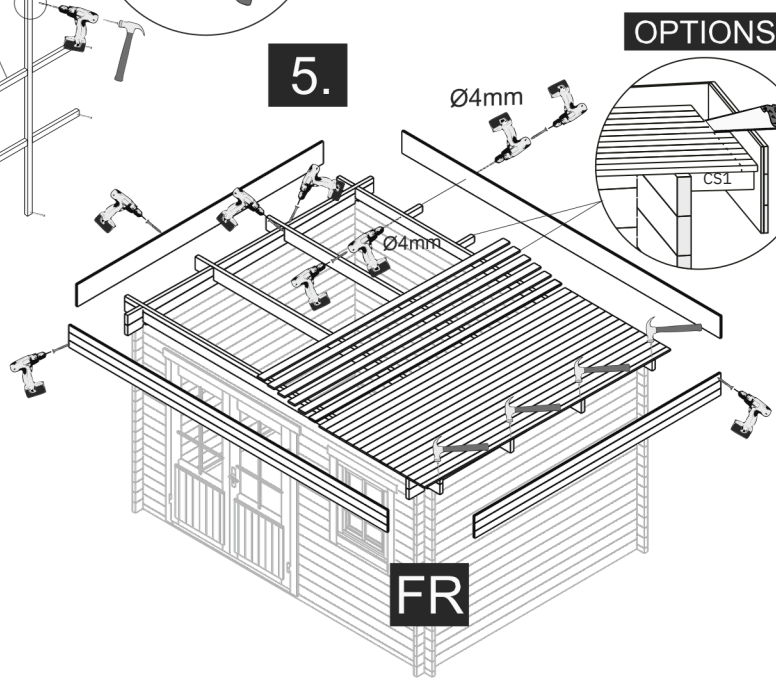



The guide is illustrative. This guide is not project specification.
Der Leitfaden ist illustrativ. Dieser Leitfaden ist keine Projektspezifikation.
De gids is illustratief. Deze gids is geen projectspecificatie.

5.

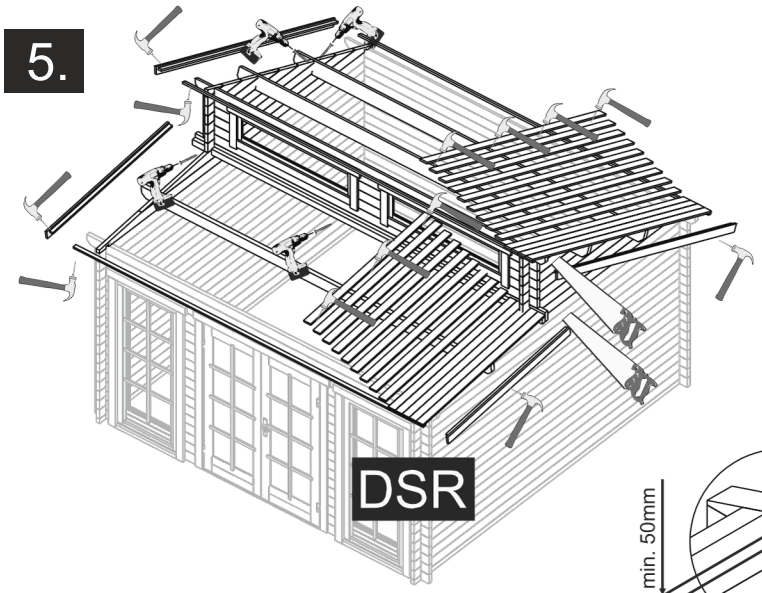


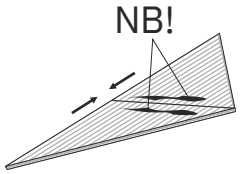


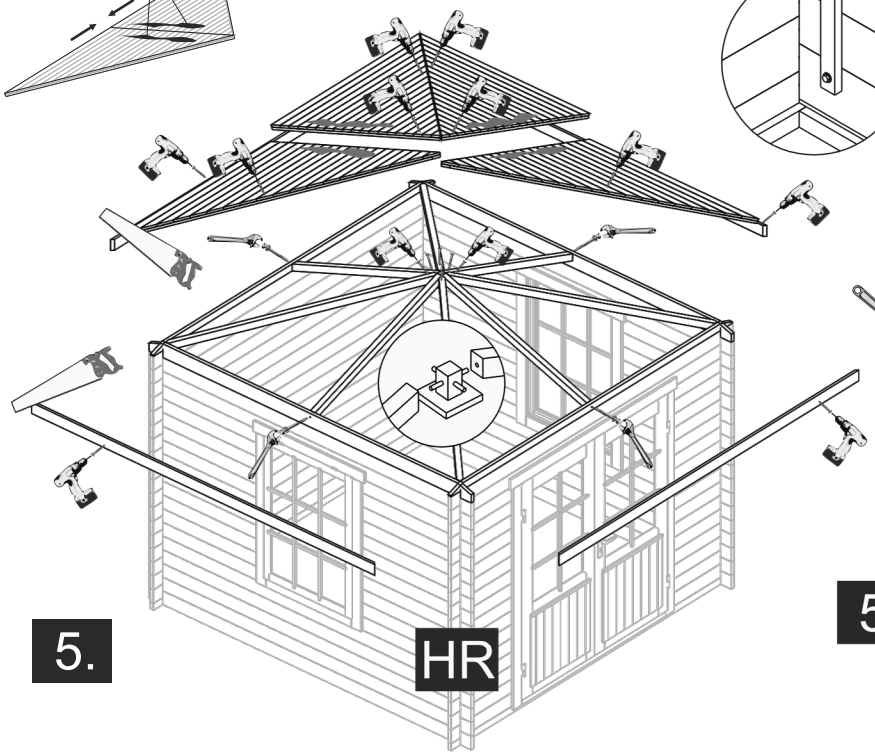

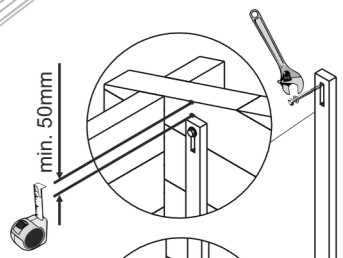


5.

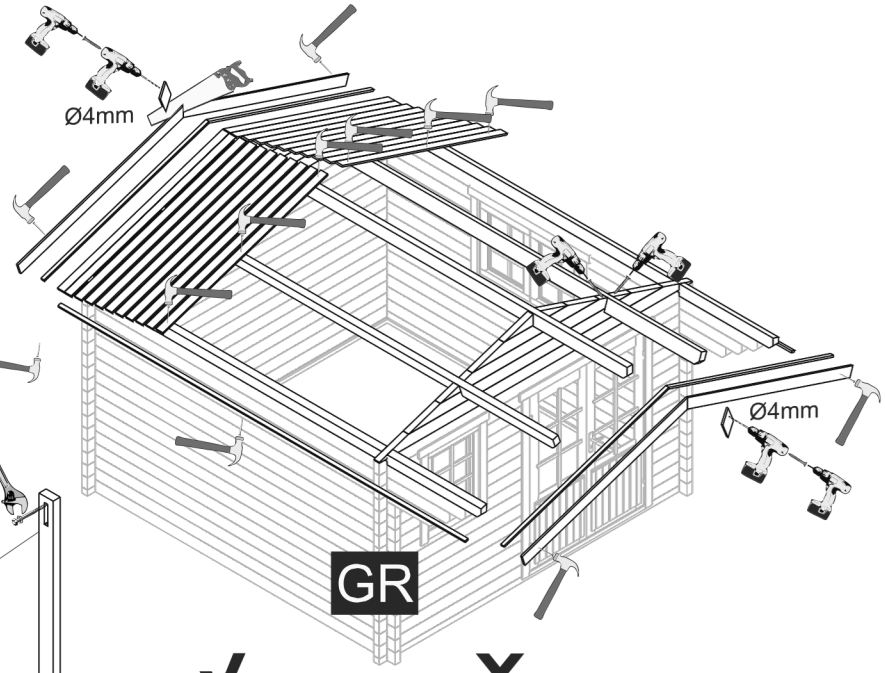

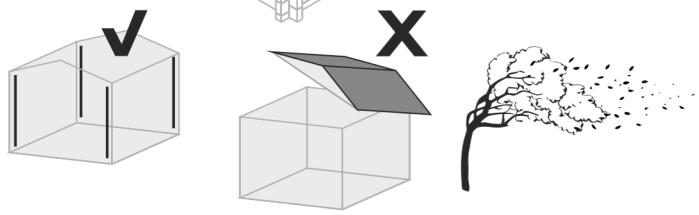


OPTIONS- STORM BRACES

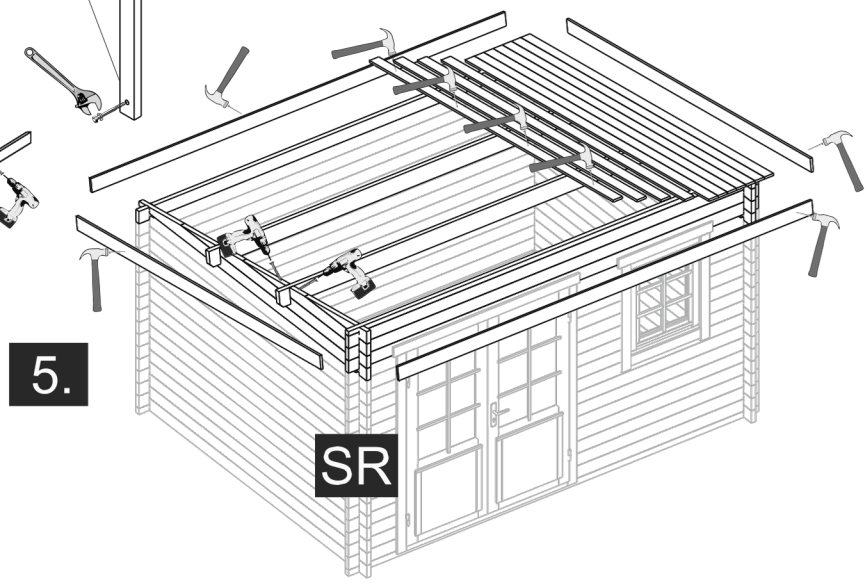


OPTIONS


SB1

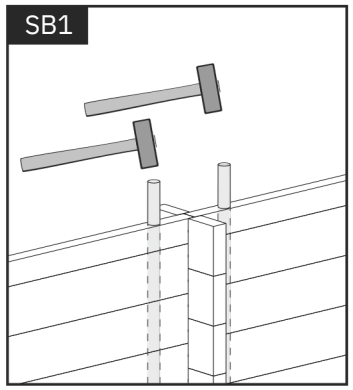

SBT1- TOP

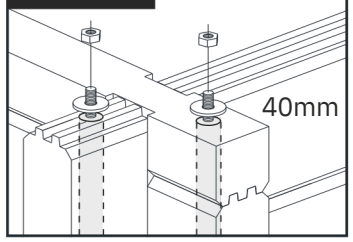

SBT1- BOTTOM

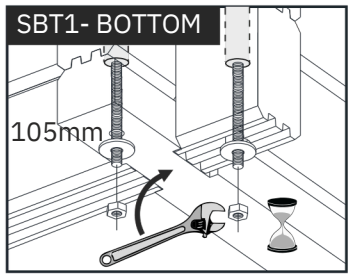

POST

