


UNLESS OTHERWISE SPECIFIED: DIMENSIONS ARE IN MILLIMETERS WEIGHT ARE IN KILOGRAMM				Product code: LKPV50
	NAME	SIGNATURE	DATE	
DRAWN	I.Agar		15.11.2024	DESCRIPTION: Sunshade 3x3m rectangular

READYMADE

Verklighet för drömmar

		A4
WEIGHT:	SCALE: 1:30	SHEET 1 OF 6

Safety area

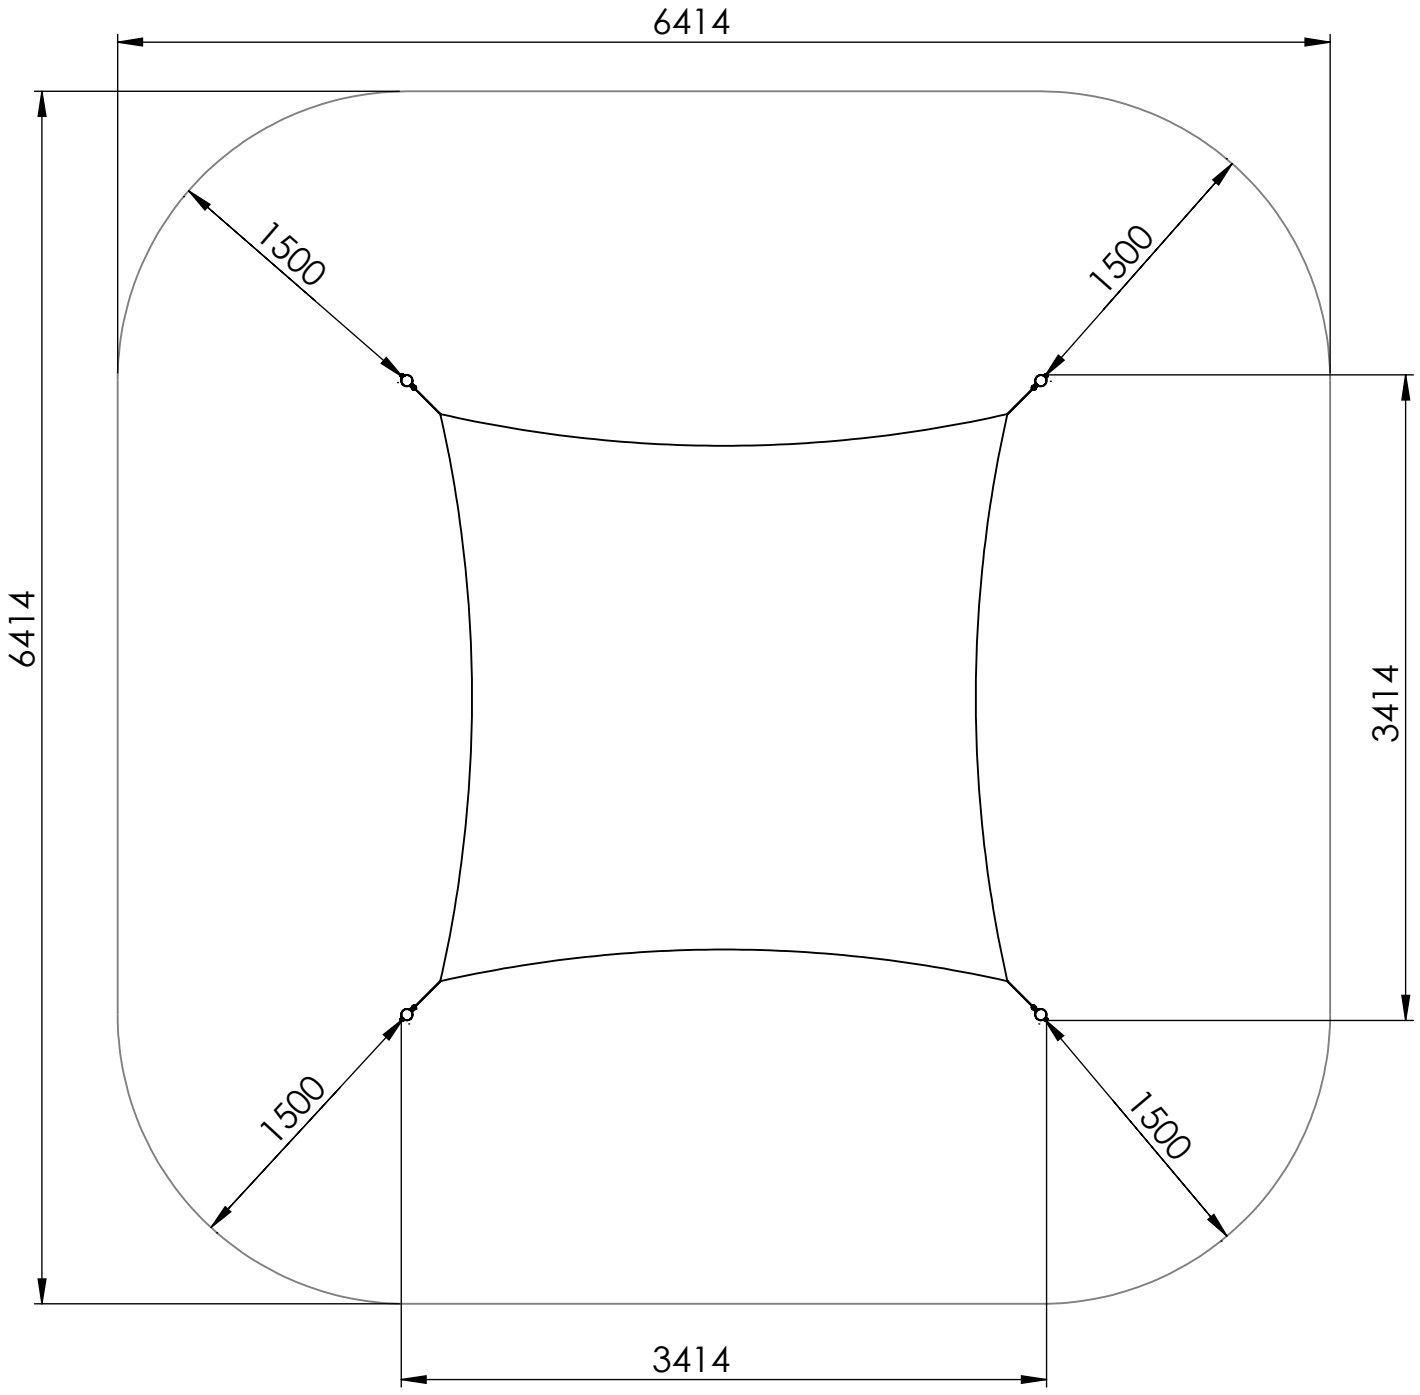


UNLESS OTHERWISE SPECIFIED: DIMENSIONS ARE IN MILLIMETERS WEIGHT ARE IN KILOGRAMM				Product code: LKPV50
	NAME	SIGNATURE	DATE	
DRAWN	I.Agar		15.11.2024	DESCRIPTION: Sunshade 3x3m rectangular

READYMADE

Verklighet för drömmar

		A4
WEIGHT:	SCALE: 1:40	SHEET 2 OF 6

Foundation

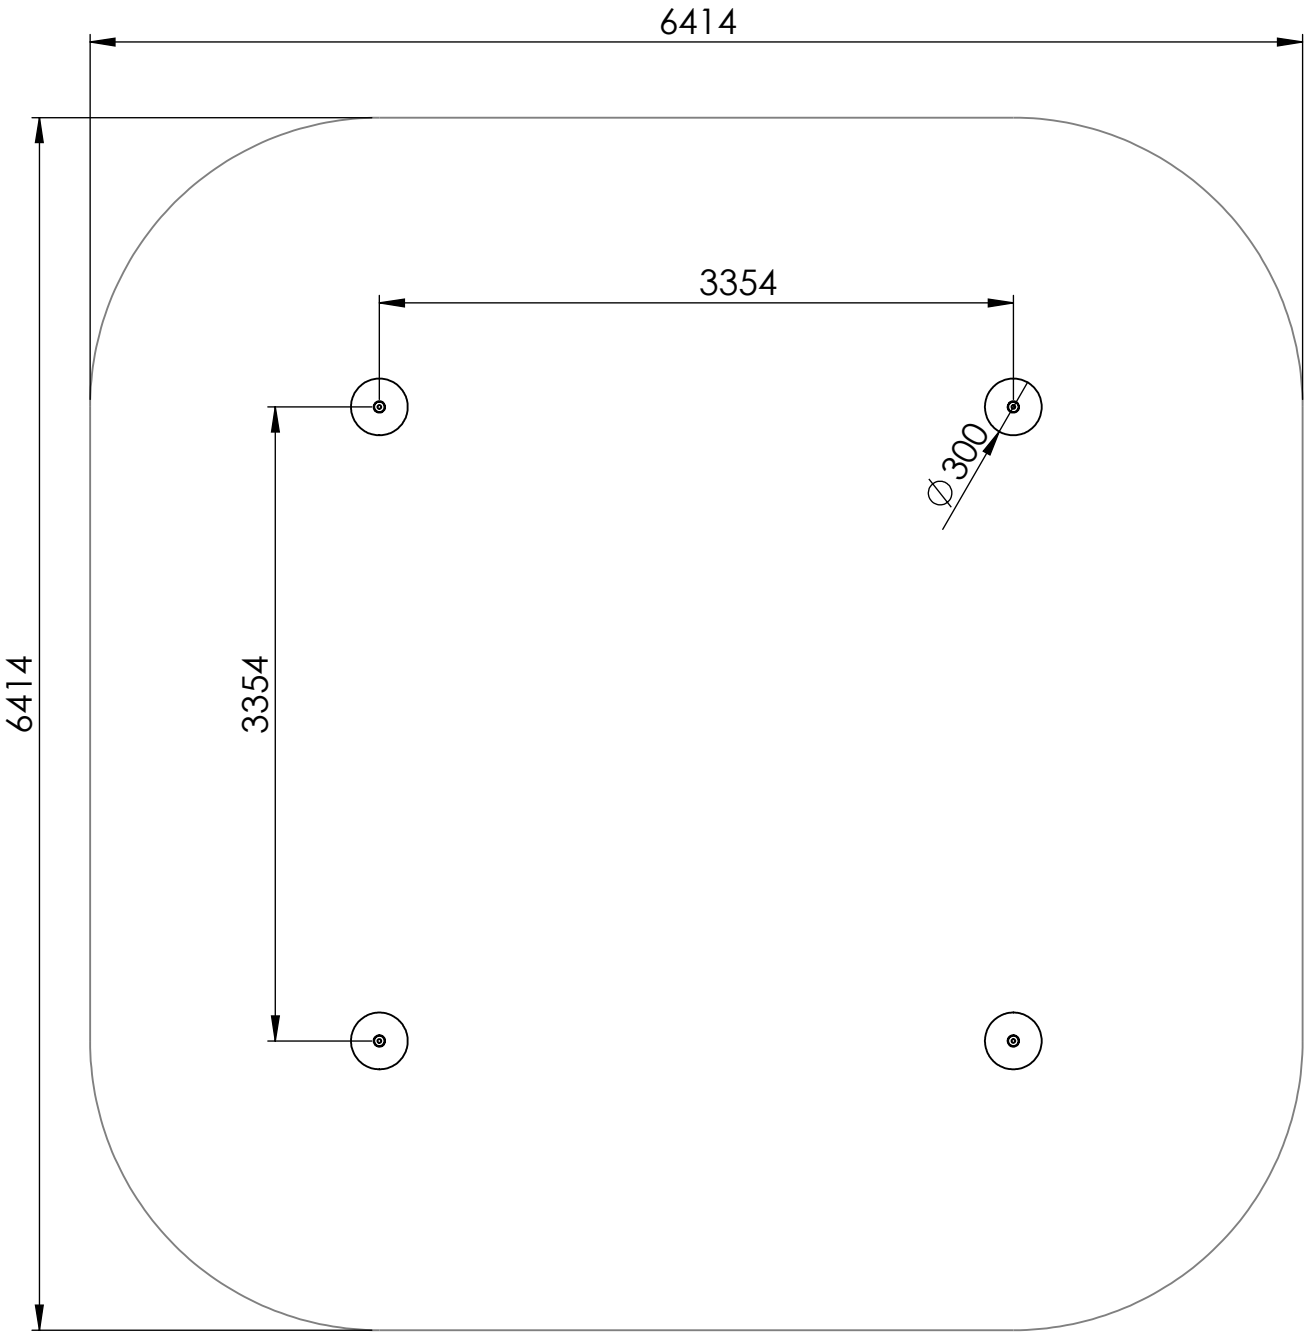


Depth of foundation: 600mm

UNLESS OTHERWISE SPECIFIED: DIMENSIONS ARE IN MILLIMETERS WEIGHT ARE IN KILOGRAMM				Product code: LKPV50
	NAME	SIGNATURE	DATE	
DRAWN	I.Agar		15.11.2024	DESCRIPTION: Sunshade 3x3m rectangular

READYMADE

Verklighet för drömmar

		A4
WEIGHT:	SCALE: 1:40	SHEET 3 OF 6

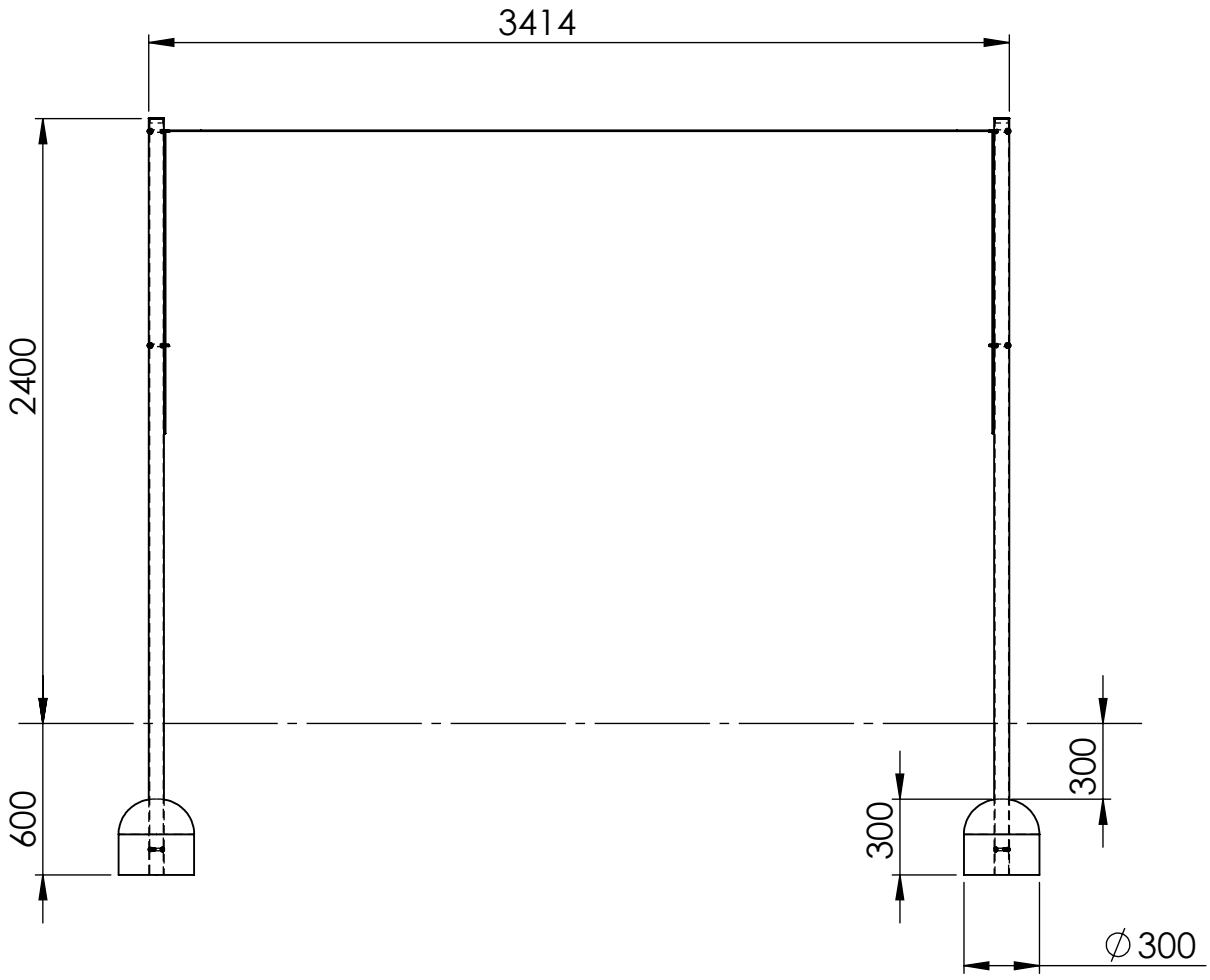



UNLESS OTHERWISE SPECIFIED: DIMENSIONS ARE IN MILLIMETERS WEIGHT ARE IN KILOGRAMM				Product code: LKPV50
	NAME	SIGNATURE	DATE	
DRAWN	I.Agar		15.11.2024	DESCRIPTION: Sunshade 3x3m rectangular

READYMADE

Verklighet för drömmar


		A4
WEIGHT:	SCALE: 1:30	SHEET 4 OF 6

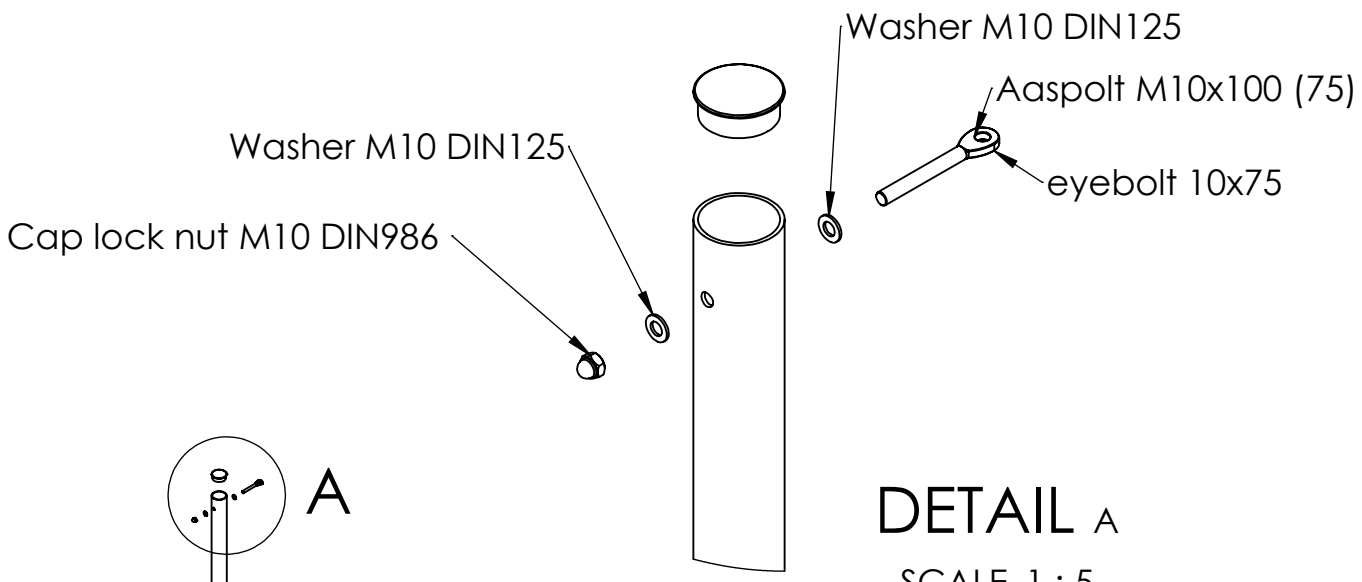

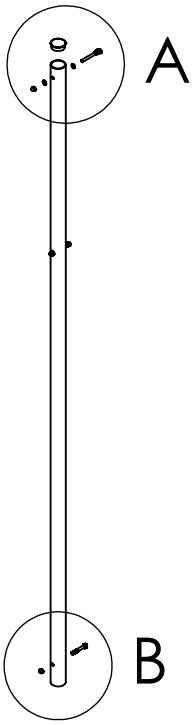

DETAIL A

SCALE 1 : 5

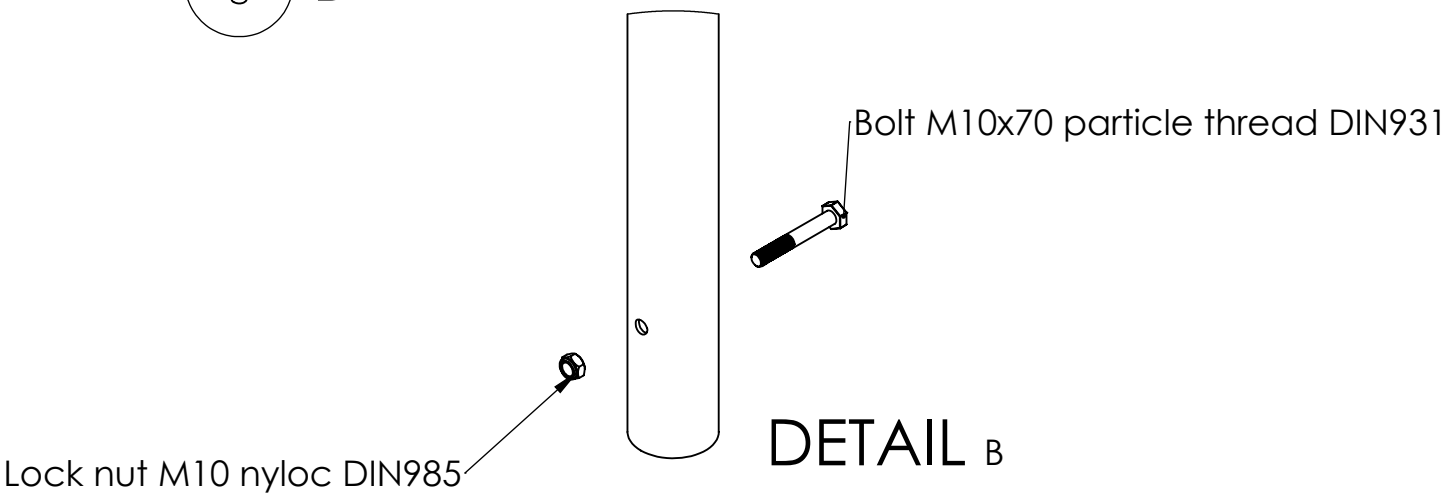

DETAIL B

SCALE 1 : 5

UNLESS OTHERWISE SPECIFIED: DIMENSIONS ARE IN MILLIMETERS WEIGHT ARE IN KILOGRAMM			
	NAME	SIGNATURE	DATE
DRAWN	I.Agar		15.11.2024


Product code: LKPV50

DESCRIPTION: Sunshade 3x3m rectangular

READYMADE

Verklighet för drömmar

		A4
WEIGHT:	SCALE: 1:30	SHEET 5 OF 6

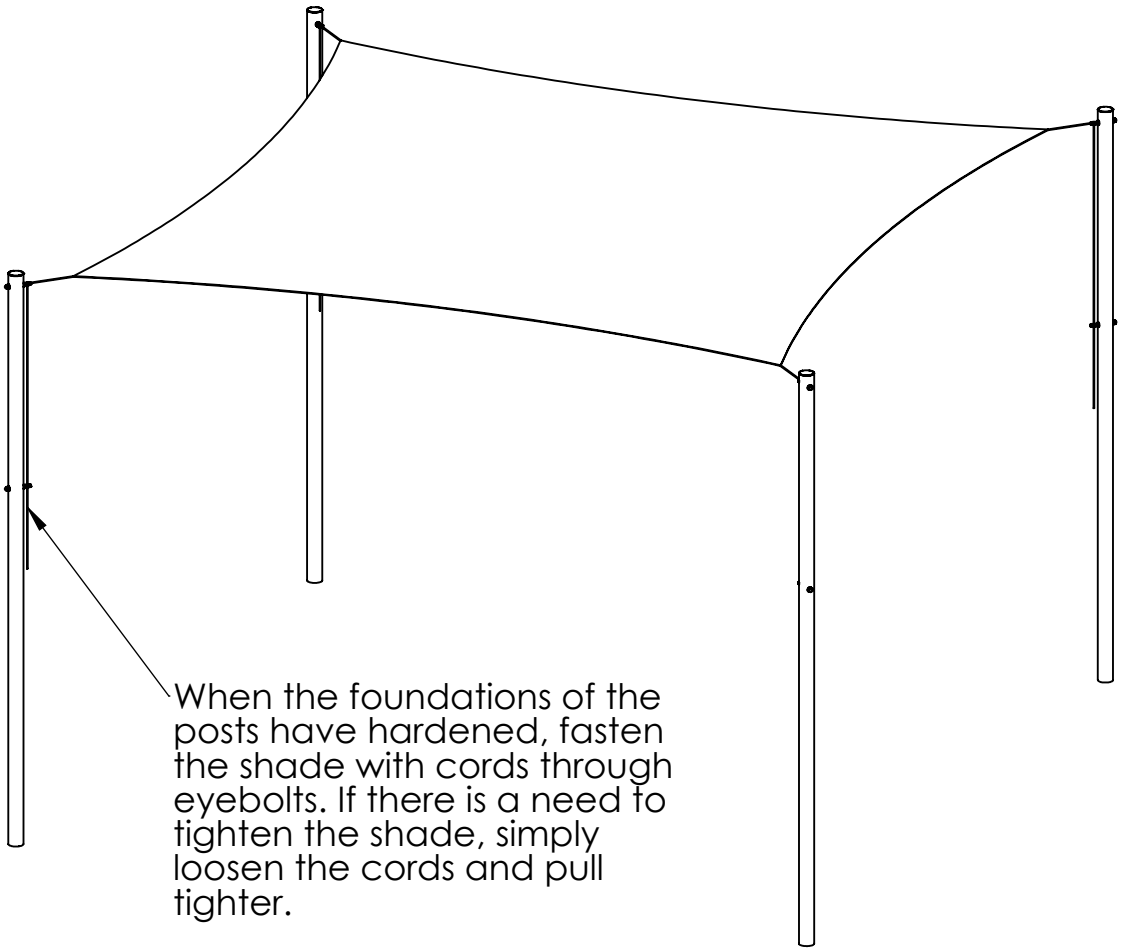

When the foundations of the posts have hardened, fasten the shade with cords through eyebolts. If there is a need to tighten the shade, simply loosen the cords and pull tighter.

UNLESS OTHERWISE SPECIFIED: DIMENSIONS ARE IN MILLIMETERS WEIGHT ARE IN KILOGRAMM				Product code: LKPV50
	NAME	SIGNATURE	DATE	
DRAWN	I.Agar		15.11.2024	DESCRIPTION: Sunshade 3x3m rectangular

READYMADE

Verklighet för drömmar

		A4
WEIGHT:	SCALE: 1:30	SHEET 6 OF 6