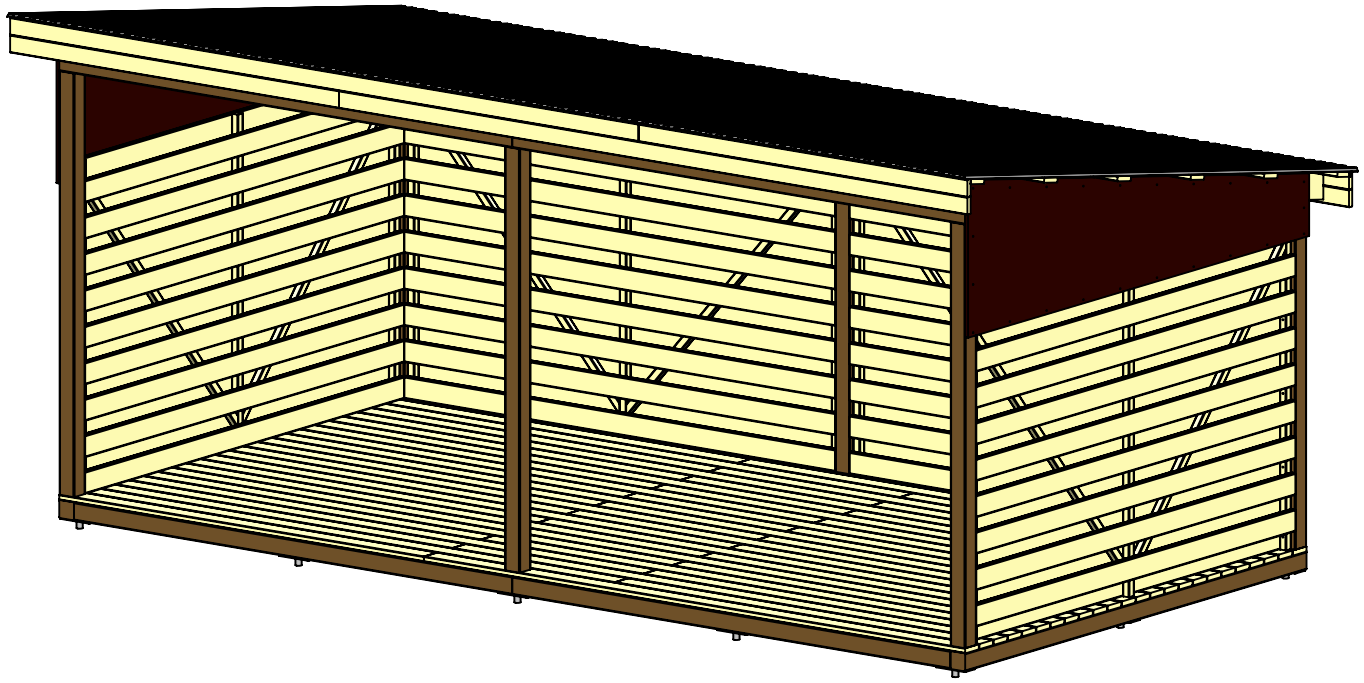


UNLESS OTHERWISE SPECIFIED:
DIMENSIONS ARE IN MILLIMETERS
WEIGHT ARE IN KILOGRAMM

	NAME	SIGNATURE	DATE	REVISION
DRAWN	R.Tammsaar		22.06.2019	
APPV'D				

PART NUMBER / DWG NO.:
VP003-1

DESCRIPTION:

READYMADE
Verklighet för drömmar

Tiptiptap OÜ
Veetorni 9,
Jüri alevik, Rae vald,
75301 Harjumaa

MATERIAL: wood, metal, plastic

A4


WEIGHT:


SCALE: 1:40

SHEET 1 OF 14

Põrandatalad

98x98x2902	6
98x98x3000	2

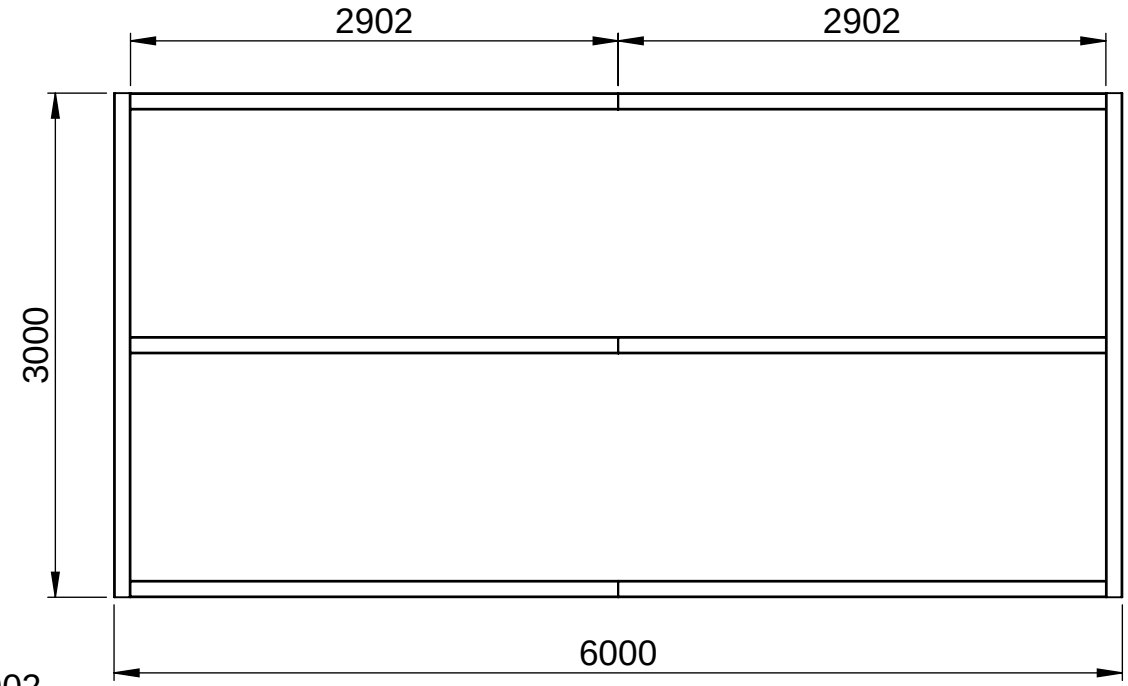

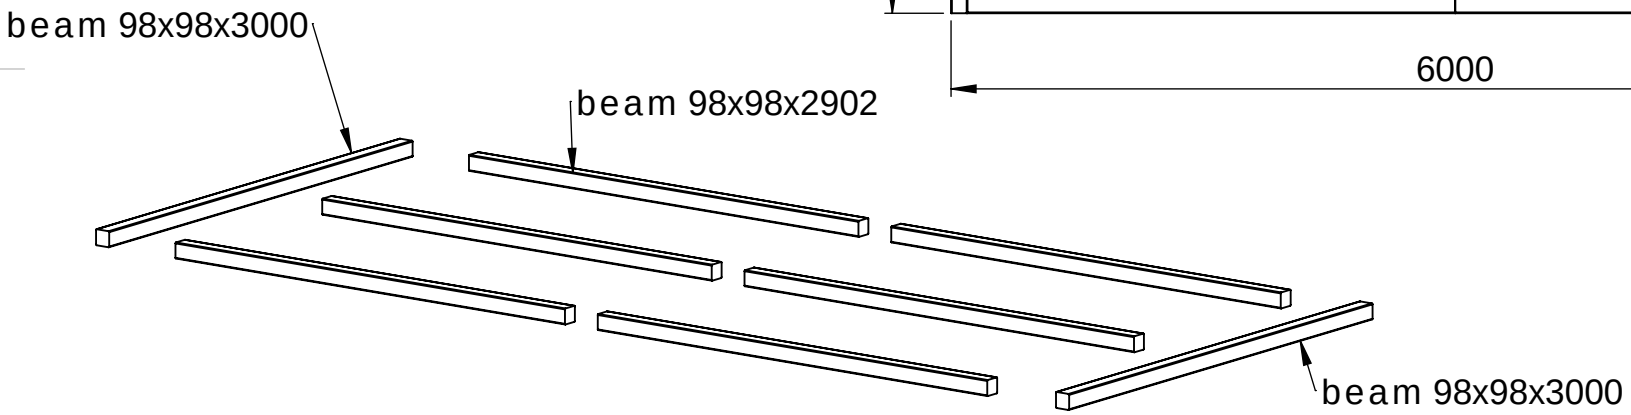

UNLESS OTHERWISE SPECIFIED:
DIMENSIONS ARE IN MILLIMETERS
WEIGHT ARE IN KILOGRAMM

	NAME	SIGNATURE	DATE	REVISION
DRAWN	R.Tammsaar		22.06.2019	
APPV'D				

PART NUMBER / DWG NO.: VP003-1

DESCRIPTION:

READYMADE
Verklighet för drömmar

)Ü Tiptiptap OÜ
Veetorni 9,
Jüri alevik, Rae vald,
75301 Harjumaa


MATERIAL: wood, metal, plastic

A4

WEIGHT:

SCALE: 1:45

Vundament

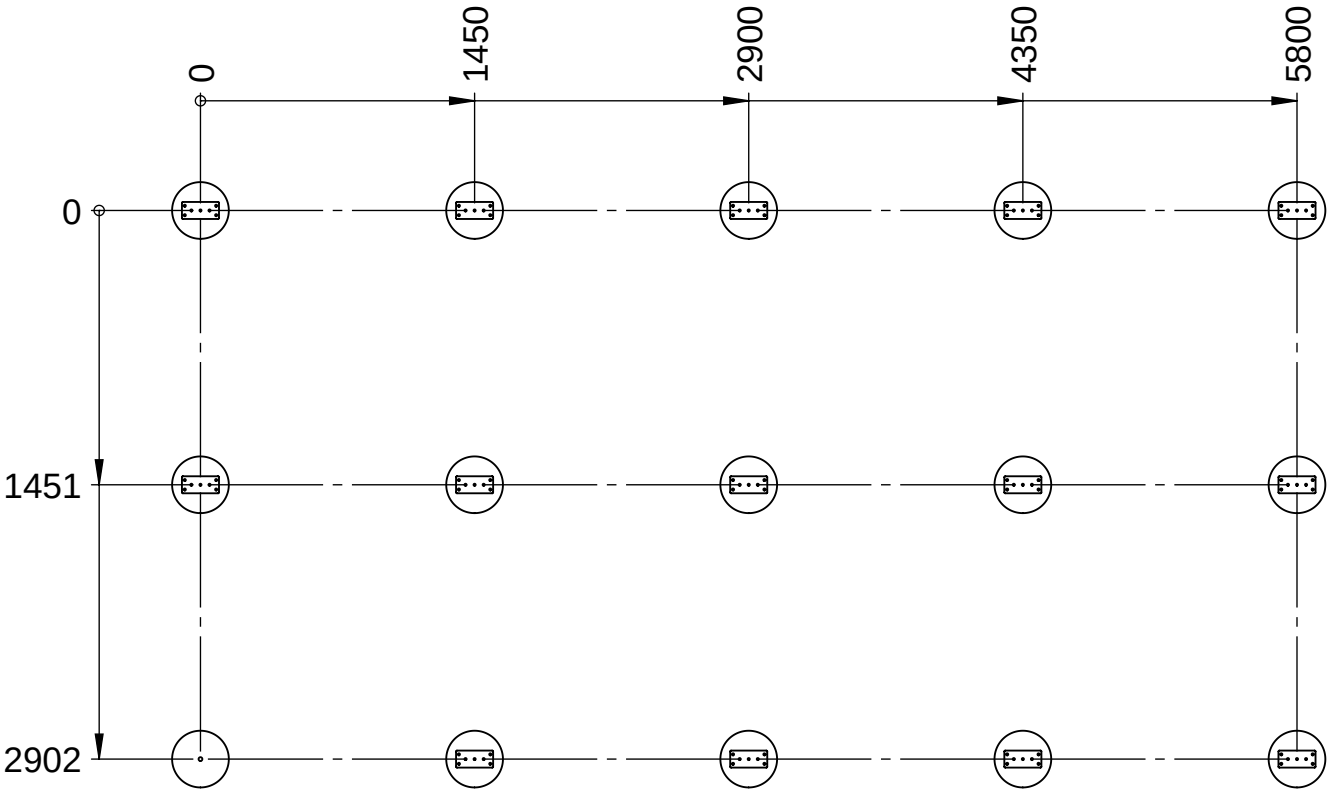

UNLESS OTHERWISE SPECIFIED: DIMENSIONS ARE IN MILLIMETERS WEIGHT ARE IN KILOGRAMM				
	NAME	SIGNATURE	DATE	REVISION
DRAWN	R.Tammsaar		22.06.2019	
APPV'D				

PART NUMBER / DWG NO.: VP003-1

DESCRIPTION:

READYMADE
Verklighet för drömmar

Tiptiptap OÜ
Veetorni 9,
Jüri alevik, Rae vald,
75301 Harjumaa


MATERIAL: wood, metal, plastic

A4

WEIGHT:

SCALE: 1:40

SHEET 3 OF 14

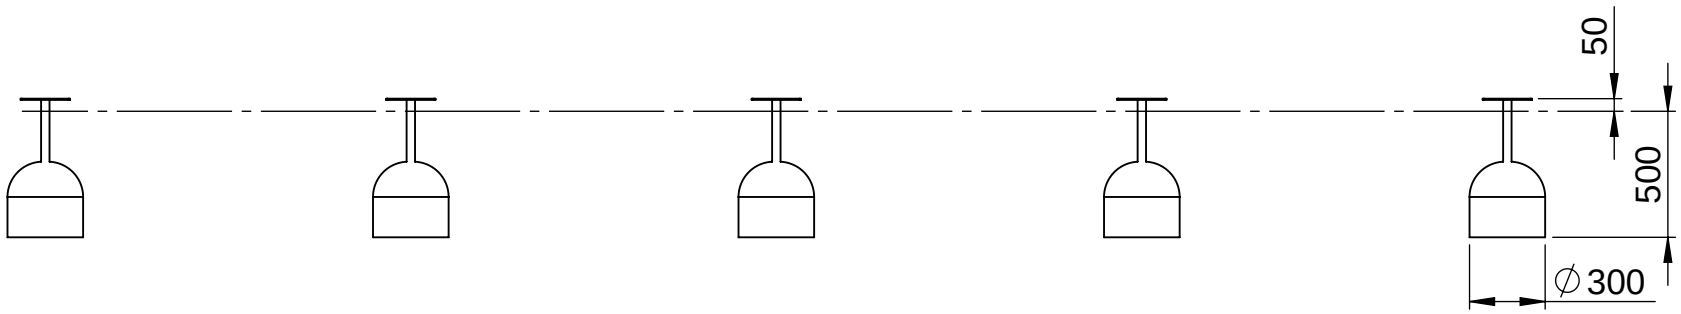

UNLESS OTHERWISE SPECIFIED: DIMENSIONS ARE IN MILLIMETERS WEIGHT ARE IN KILOGRAMM			
	NAME	SIGNATURE	DATE
DRAWN	R.Tammsaar		12/06/2025

Product code: VP003-1

DESCRIPTION:


READYMADE
Verklighet för drömmar

otap OÜ

	A4
WEIGHT:	SCALE: 1:30
	SHEET 4 OF 14

Põrandalaagid

45x95x1345	18

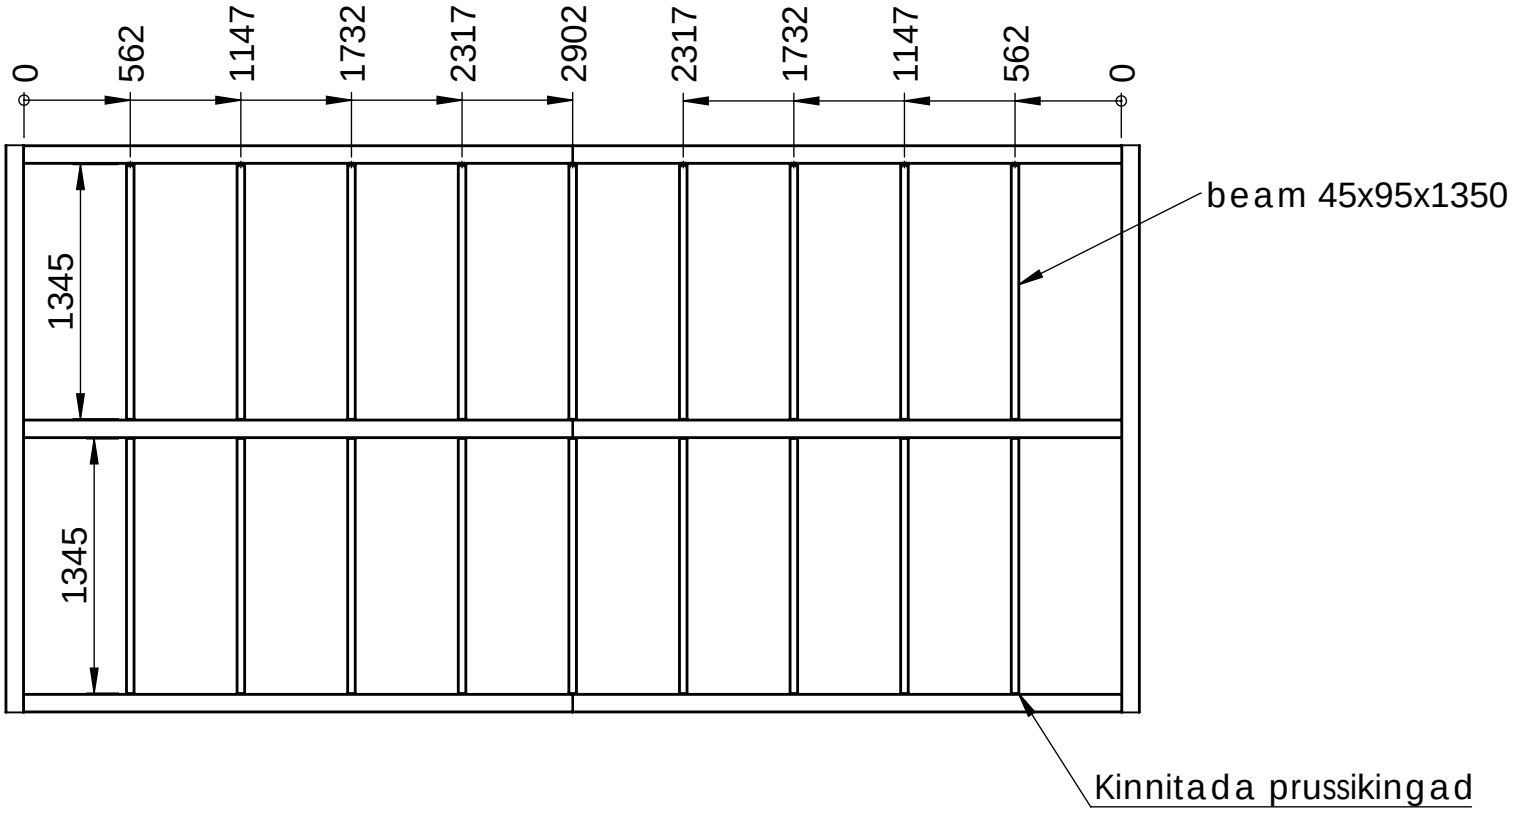

UNLESS OTHERWISE SPECIFIED: DIMENSIONS ARE IN MILLIMETERS WEIGHT ARE IN KILOGRAMM				
	NAME	SIGNATURE	DATE	REVISION
DRAWN	R.Tammsaar		22.06.2019	
APPV'D				

PART NUMBER / DWG NO.: VP003-1

DESCRIPTION:

READYMADE
Verklighet för drömmar

Tiptiptap OÜ
Veetorni 9,
Jüri alevik, Rae vald,
75301 Harjumaa

MATERIAL: wood, metal, plastic

A4

WEIGHT:


SCALE: 1:40

SHEET 5 OF 14

Põrandalauad

28x120x2415	24
28x120x3585	24

Kinnitada kruvidega 4,5x70mm

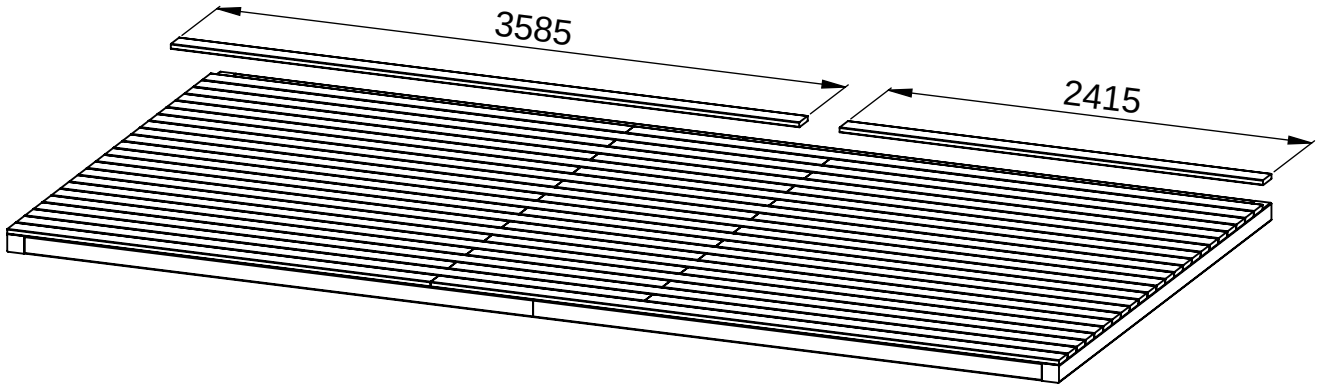

UNLESS OTHERWISE SPECIFIED:
DIMENSIONS ARE IN MILLIMETERS
WEIGHT ARE IN KILOGRAMM

	NAME	SIGNATURE	DATE	REVISION
DRAWN	R.Tammsaar		22.06.2019	
APPV'D				

PART NUMBER / DWG NO.: VP003-1

DESCRIPTION:

READYMADE
Verklighet för drömmar

Tiptiptap OÜ
Veetorni 9,
Jüri alevik, Rae vald,
75301 Harjumaa

MATERIAL: wood, metal, plastic

A4


WEIGHT:

SCALE: 1:40

SHEET 6 OF 14

Seinale postid

98x98x1800	3
98x98x2300	3

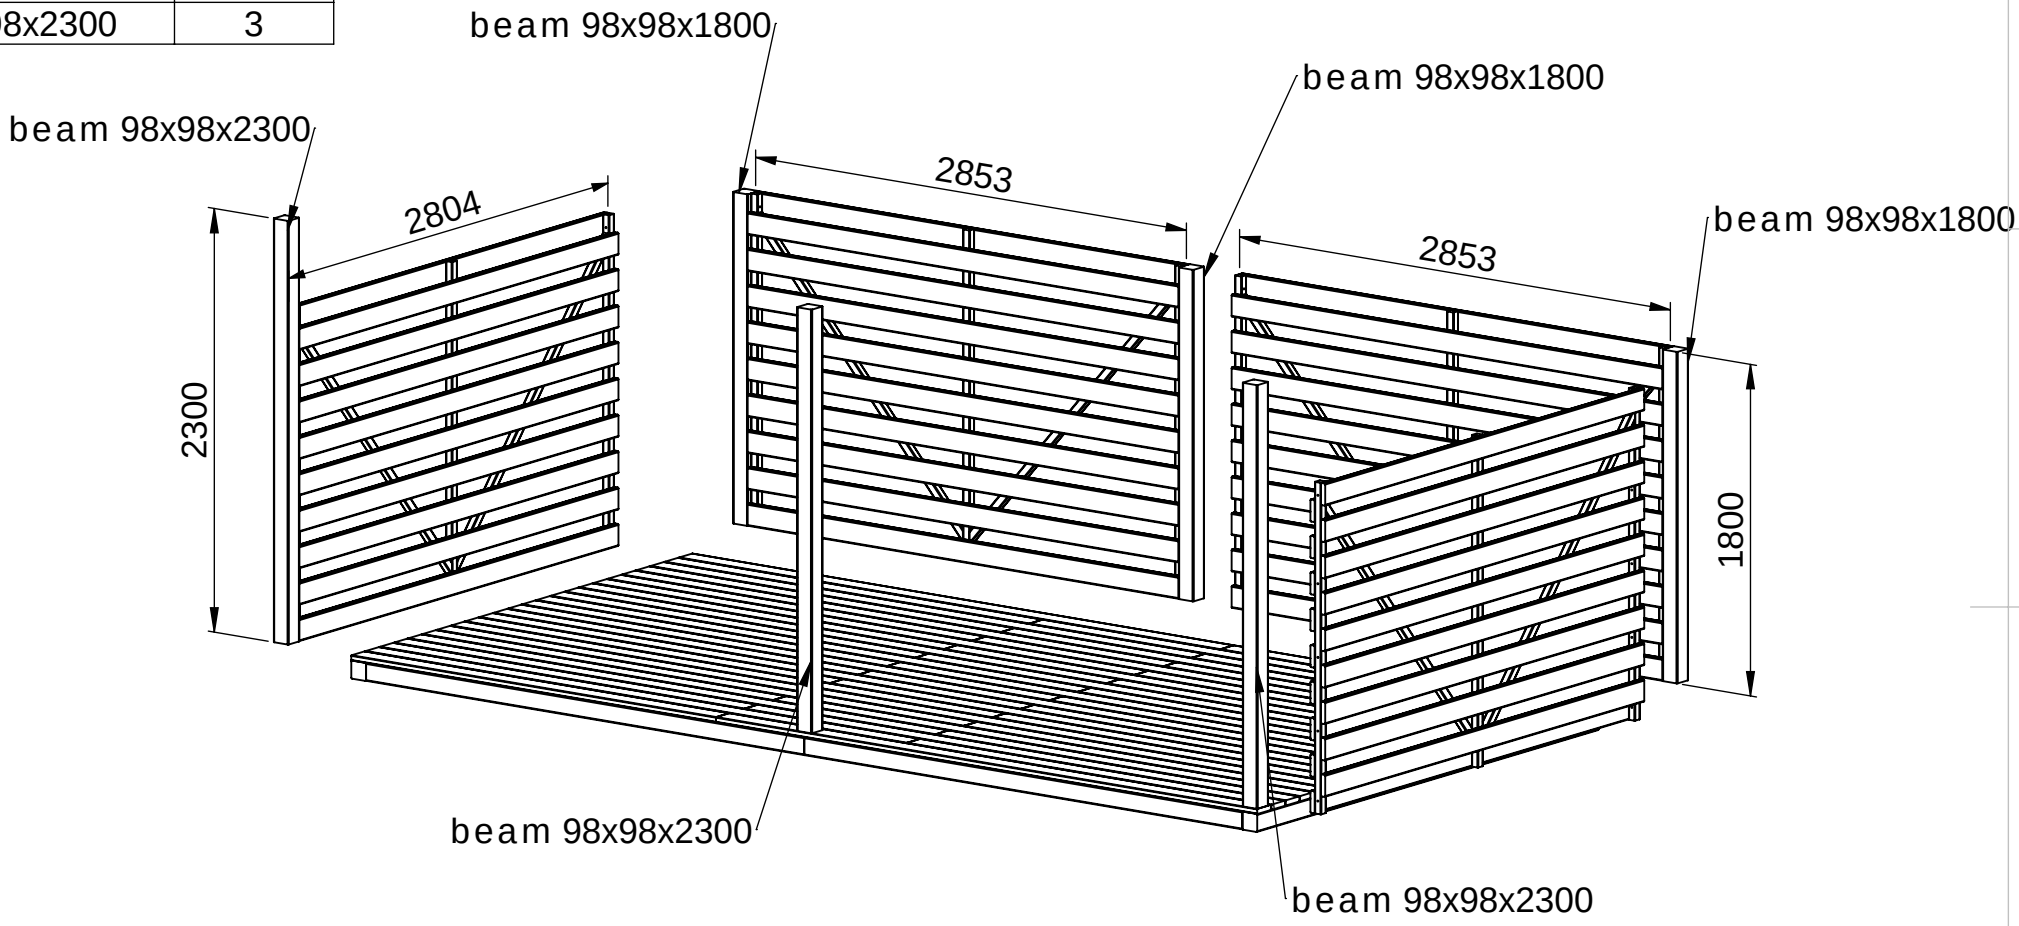

UNLESS OTHERWISE SPECIFIED: DIMENSIONS ARE IN MILLIMETERS WEIGHT ARE IN KILOGRAMM				
	NAME	SIGNATURE	DATE	REVISION
DRAWN	R.Tammsaar		22.06.2019	
APPV'D				

PART NUMBER / DWG NO.: VP003-1

DESCRIPTION:

READYMADE
Verklighet för drömmar


Tiptiptap OÜ
Veetorni 9,
Jüri alevik, Rae vald,
75301 Harjumaa


MATERIAL: wood, metal, plastic | A4


WEIGHT: | SCALE: 1:40 | SHEET 7 OF 14

tagumised seinad

42x45x1800	keskmine tugi	6
42x45x2099	diagonaal	4
28x120x2853	lauad	36

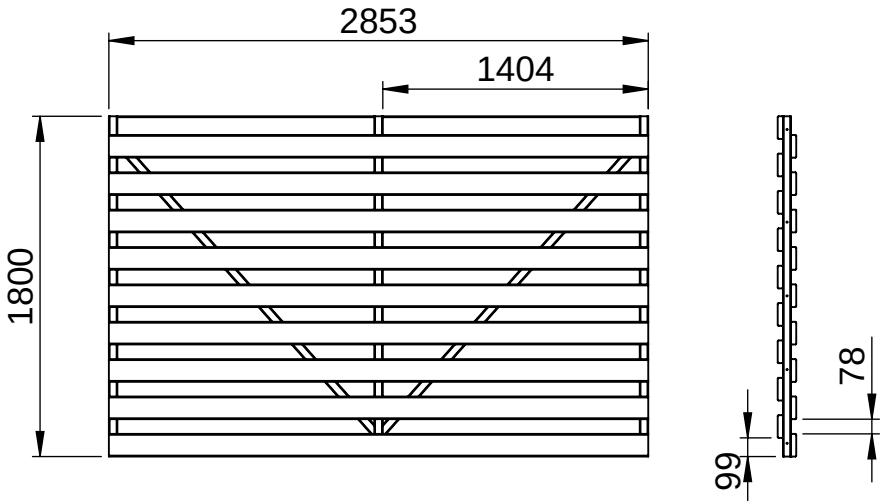

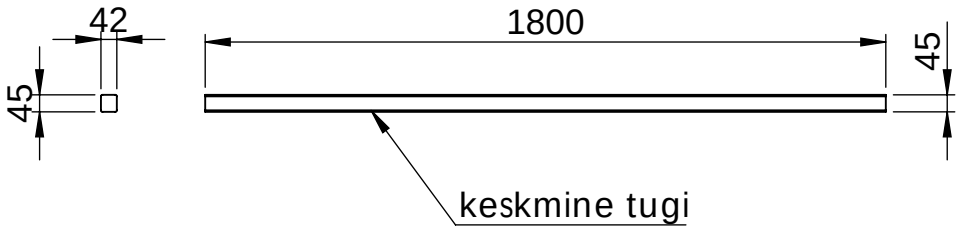

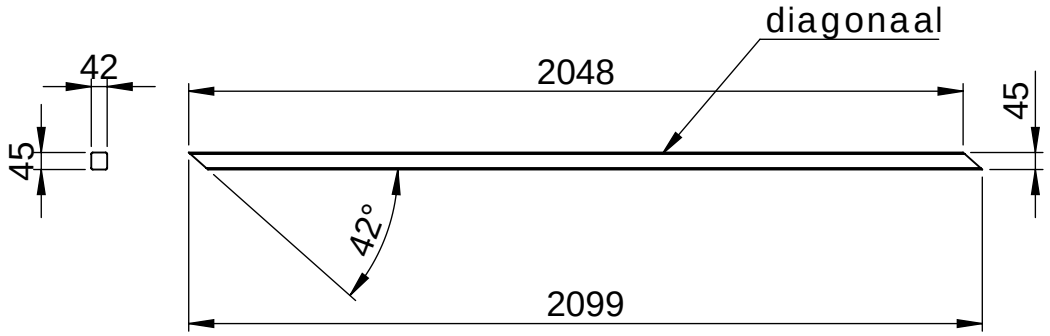

UNLESS OTHERWISE SPECIFIED: DIMENSIONS ARE IN MILLIMETERS WEIGHT ARE IN KILOGRAMM				
	NAME	SIGNATURE	DATE	REVISION
DRAWN	R.Tammsaar		22.06.2019	
APPV'D				

PART NUMBER / DWG NO.: VP003-1

DESCRIPTION:

READYMADE
Verklighet för drömmar

Tiptiptap OÜ
Veetorni 9,
Jüri alevik, Rae vald,
75301 Harjumaa

MATERIAL: wood, metal, plastic

A4


WEIGHT:


SCALE: 1:40

SHEET 8 OF 14

Külgmised seinad

42x45x1800	keskmine tugi	6
42x45x2083	diagonaal	4
28x120x2804	lauad	36

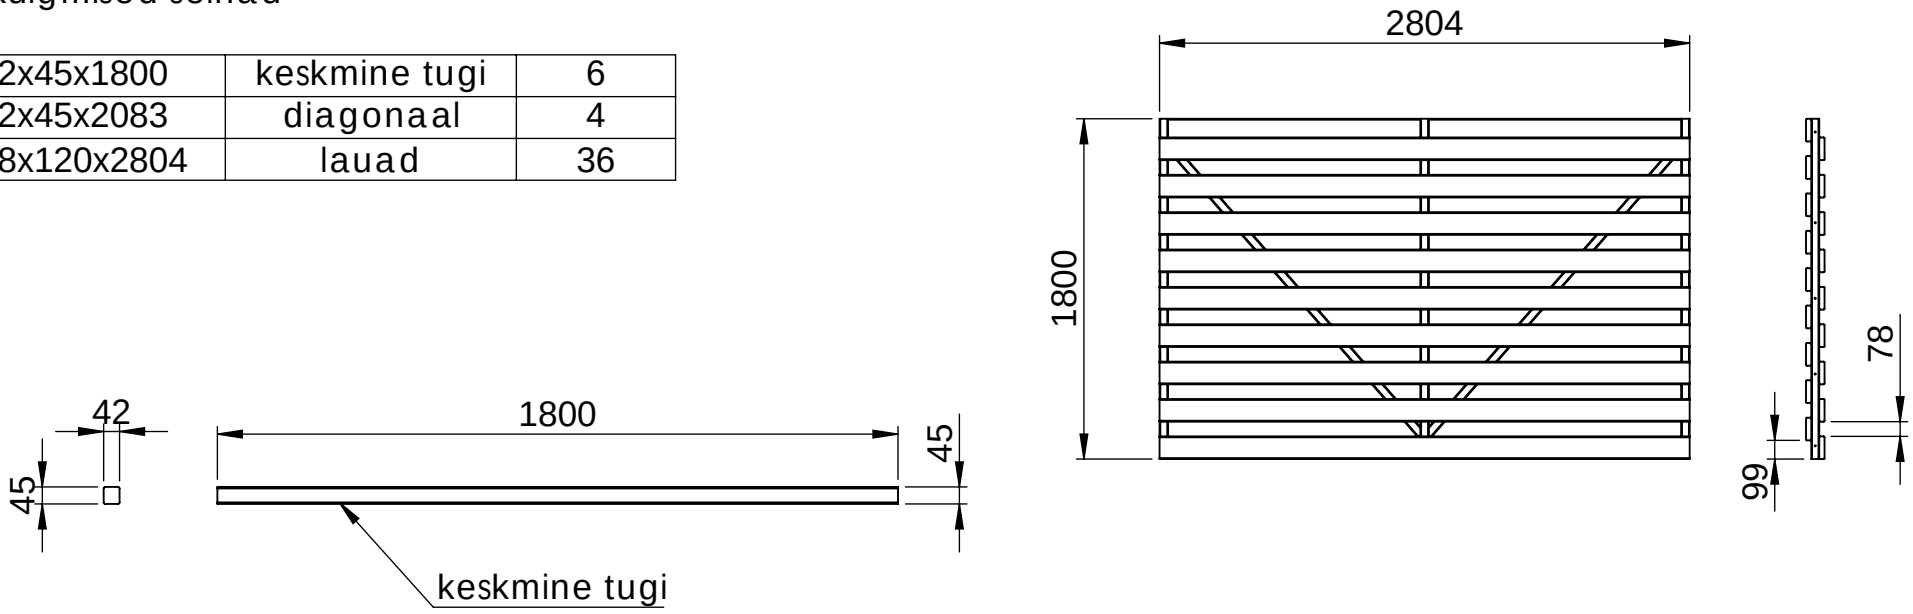

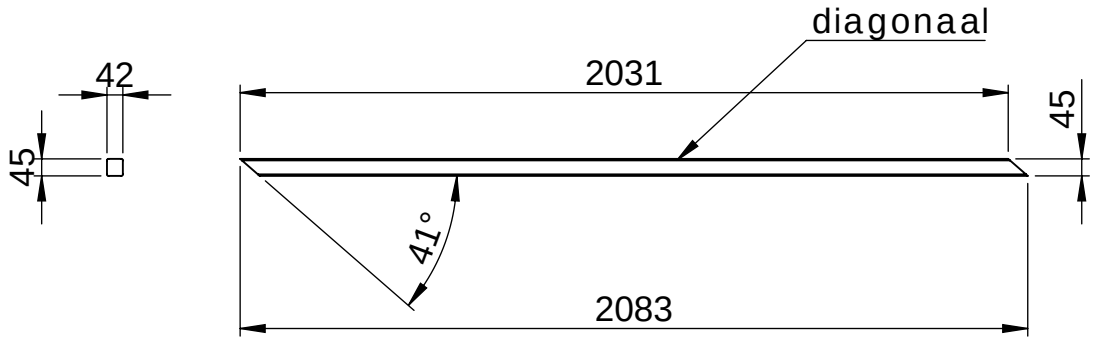

UNLESS OTHERWISE SPECIFIED:
DIMENSIONS ARE IN MILLIMETERS
WEIGHT ARE IN KILOGRAMM

	NAME	SIGNATURE	DATE	REVISION
DRAWN	R.Tammsaar		22.06.2019	
APPV'D				

PART NUMBER / DWG NO.: VP003-1

DESCRIPTION:

READYMADE
Verklighet för drömmar

)Ü Tiptiptap OÜ
Veetorni 9,
Jüri alevik, Rae vald,
75301 Harjumaa

MATERIAL: wood, metal, plastic


A4

WEIGHT:

SCALE: 1:40

sarika toed

98x98x3000	4

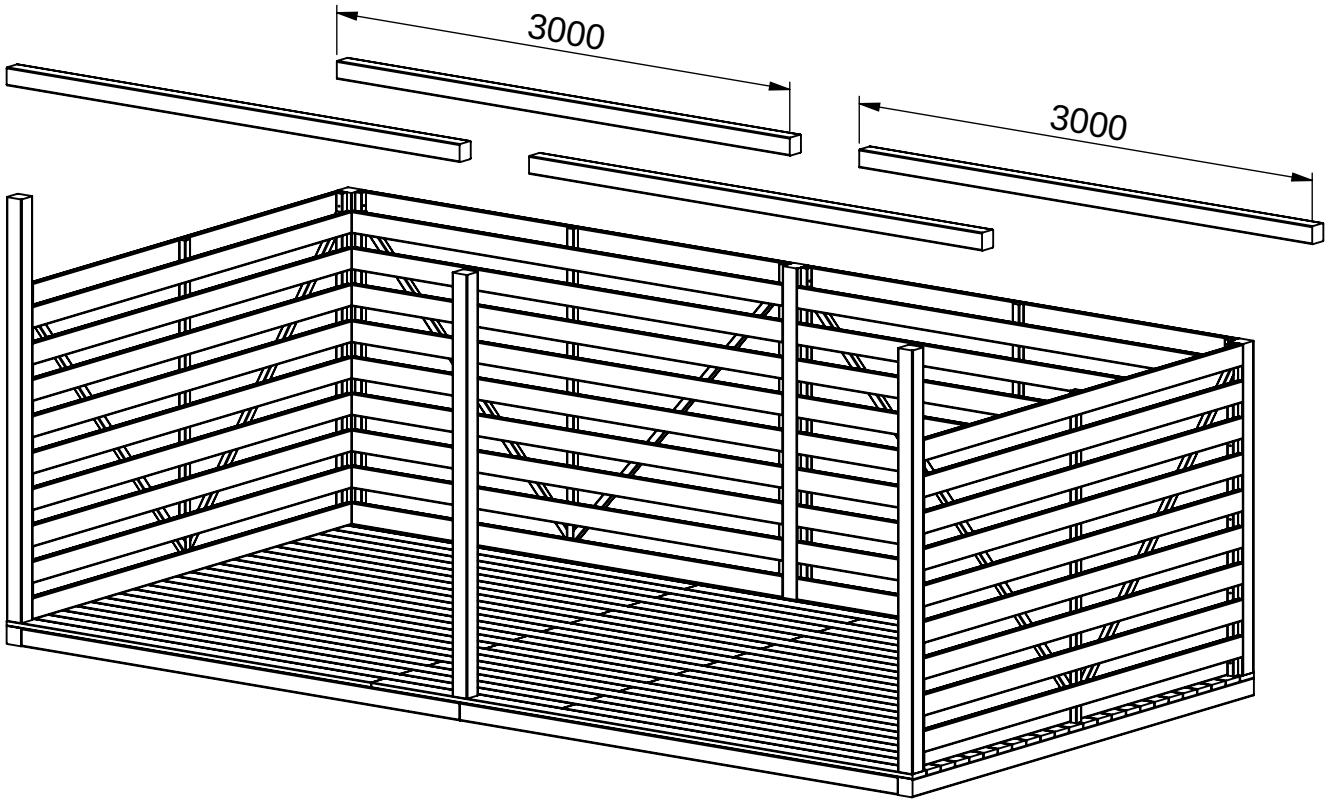

UNLESS OTHERWISE SPECIFIED: DIMENSIONS ARE IN MILLIMETERS WEIGHT ARE IN KILOGRAMM				
	NAME	SIGNATURE	DATE	REVISION
DRAWN	R.Tammsaar		22.06.2019	
APPV'D				

PART NUMBER / DWG NO.: VP003-1

DESCRIPTION:

READYMADE
Verklighet för drömmar


)Ü Tiptiptap OÜ
Veetorni 9,
Jüri alevik, Rae vald,
75301 Harjumaa


MATERIAL: wood, metal, plastic

A4

WEIGHT:

SCALE: 1:40

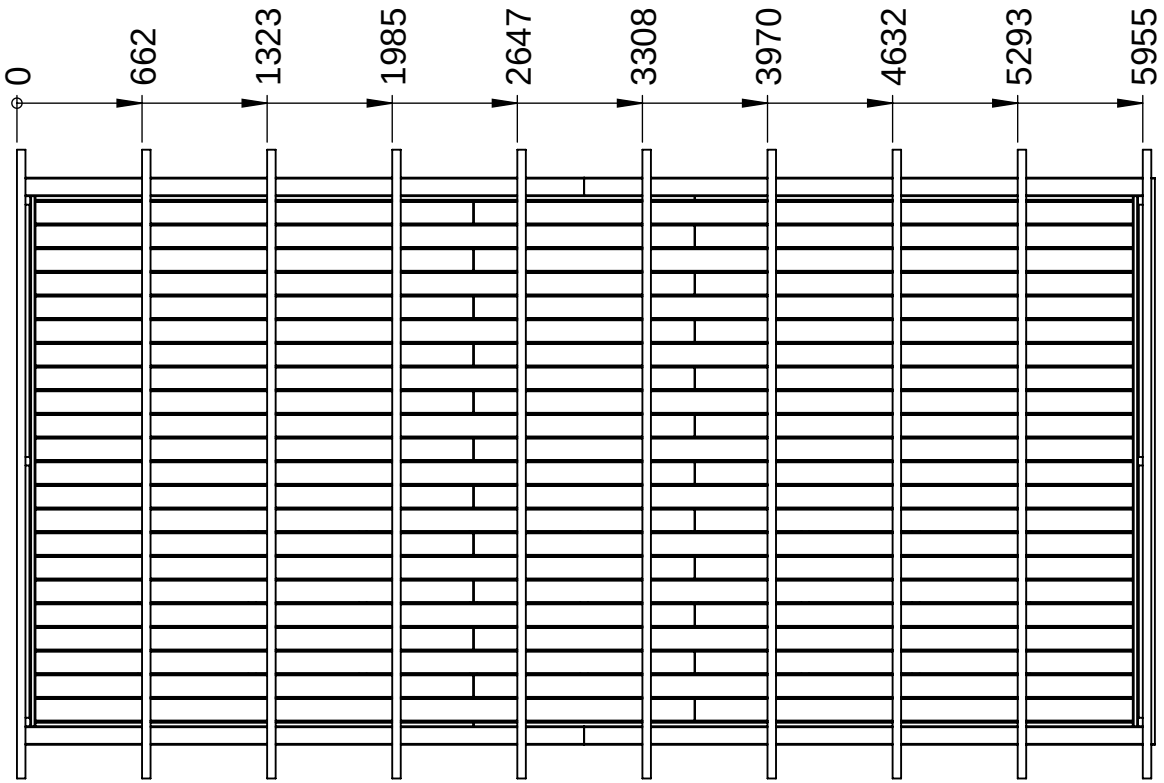

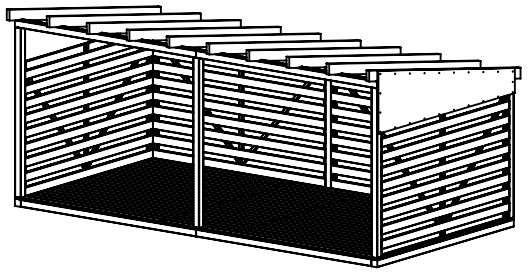

UNLESS OTHERWISE SPECIFIED: DIMENSIONS ARE IN MILLIMETERS WEIGHT ARE IN KILOGRAMM				
	NAME	SIGNATURE	DATE	REVISION
DRAWN	R.Tammsaar		22.06.2019	
APPV'D				

PART NUMBER / DWG NO.:

VP003-1

DESCRIPTION:

READYMADE

Verklighet för drömmar

)Ü Tiptiptap OÜ
Veetorni 9,
Jüri alevik, Rae vald,
75301 Harjumaa

MATERIAL: wood, metal, plastic

A4


WEIGHT:

SCALE: 1:100

SHEET 11 OF 14

Sarikad

45x145x3400	10

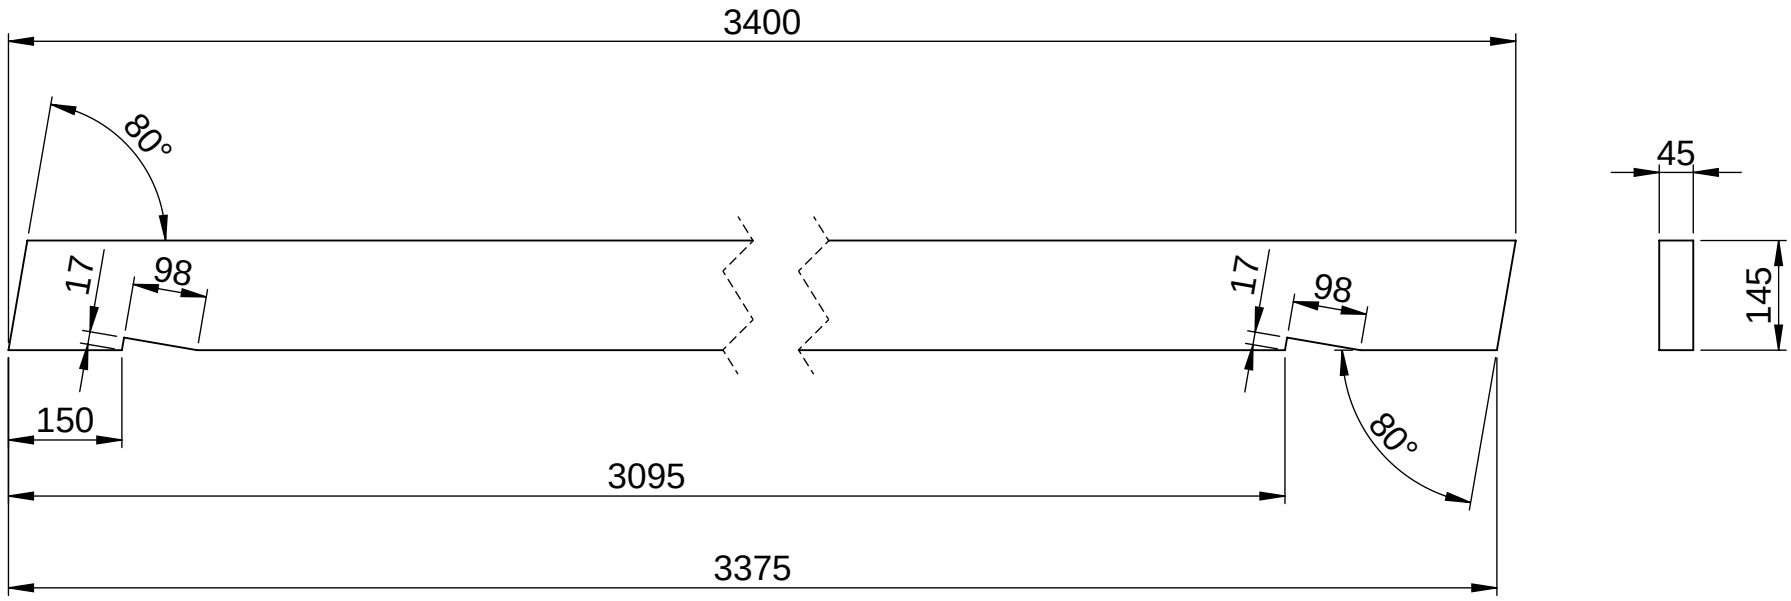

UNLESS OTHERWISE SPECIFIED: DIMENSIONS ARE IN MILLIMETERS WEIGHT ARE IN KILOGRAMM				
	NAME	SIGNATURE	DATE	REVISION
DRAWN	R.Tammsaar		22.06.2019	
APPV'D				

PART NUMBER / DWG NO.: VP003-1

DESCRIPTION:

READYMADE
Verklighet för drömmar

)Ü Tiptiptap OÜ
Veetorni 9,
Jüri alevik, Rae vald,
75301 Harjumaa

MATERIAL: wood, metal, plastic

A4


WEIGHT:


SCALE: 1:10

SHEET 12 OF 14

Roovitus

28x120x2178	6
28x120x4162	6

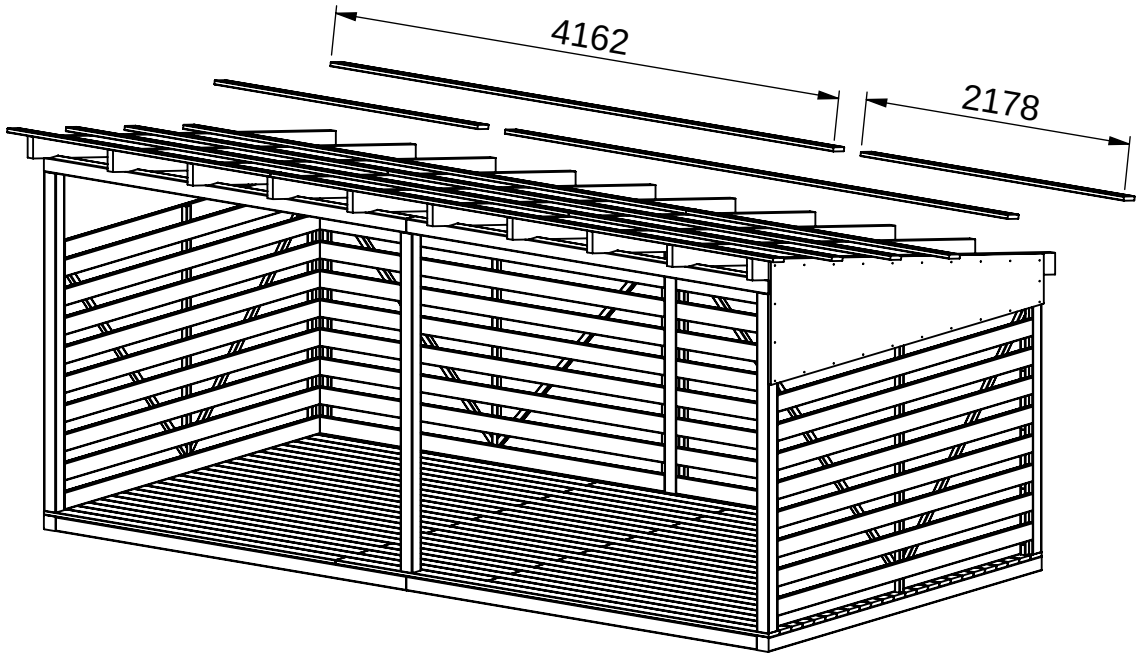

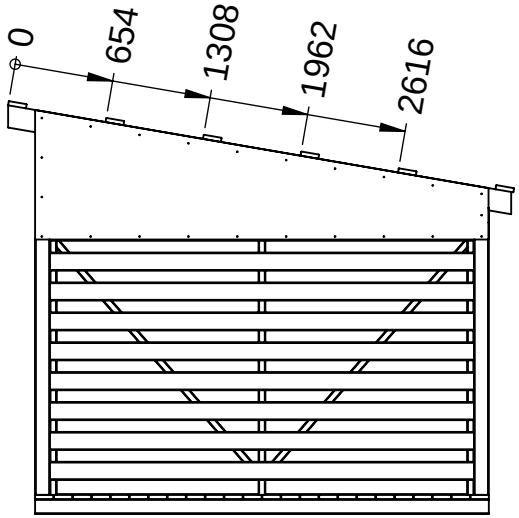

UNLESS OTHERWISE SPECIFIED: DIMENSIONS ARE IN MILLIMETERS WEIGHT ARE IN KILOGRAMM				
	NAME	SIGNATURE	DATE	REVISION
DRAWN	R.Tammsaar		22.06.2019	
APPV'D				

PART NUMBER / DWG NO.: VP003-1

DESCRIPTION:

READYMADE
Verklighet för drömmar

)Ü Tiptiptap OÜ
Veetorni 9,
Jüri alevik, Rae vald,
75301 Harjumaa

MATERIAL: wood, metal, plastic

A4


WEIGHT:

SCALE: 1:50

SHEET 13 OF 14

Tuulekastilauad

28x95x2178	4
28x95x4162	4

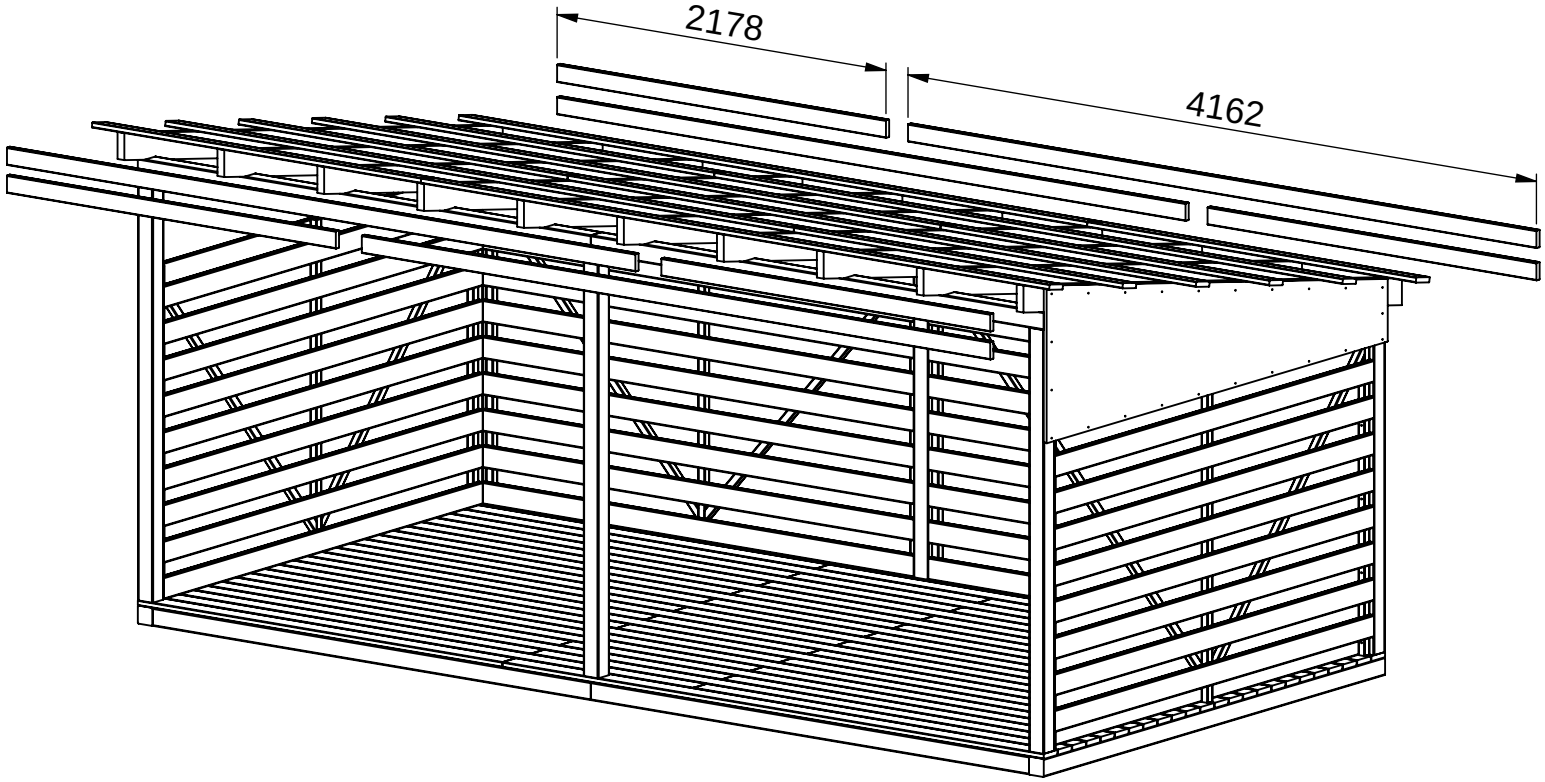

UNLESS OTHERWISE SPECIFIED:
DIMENSIONS ARE IN MILLIMETERS
WEIGHT ARE IN KILOGRAMM

	NAME	SIGNATURE	DATE	REVISION
DRAWN	R.Tammsaar		22.06.2019	
APPV'D				

PART NUMBER / DWG NO.:
VP003-1

DESCRIPTION:

READYMADE
Verklighet för drömmar

Tiptiptap OÜ
Veetorni 9,
Jüri alevik, Rae vald,
75301 Harjumaa

MATERIAL: wood, metal, plastic

A4

WEIGHT:

SCALE: 1:40

SHEET 14 OF 14