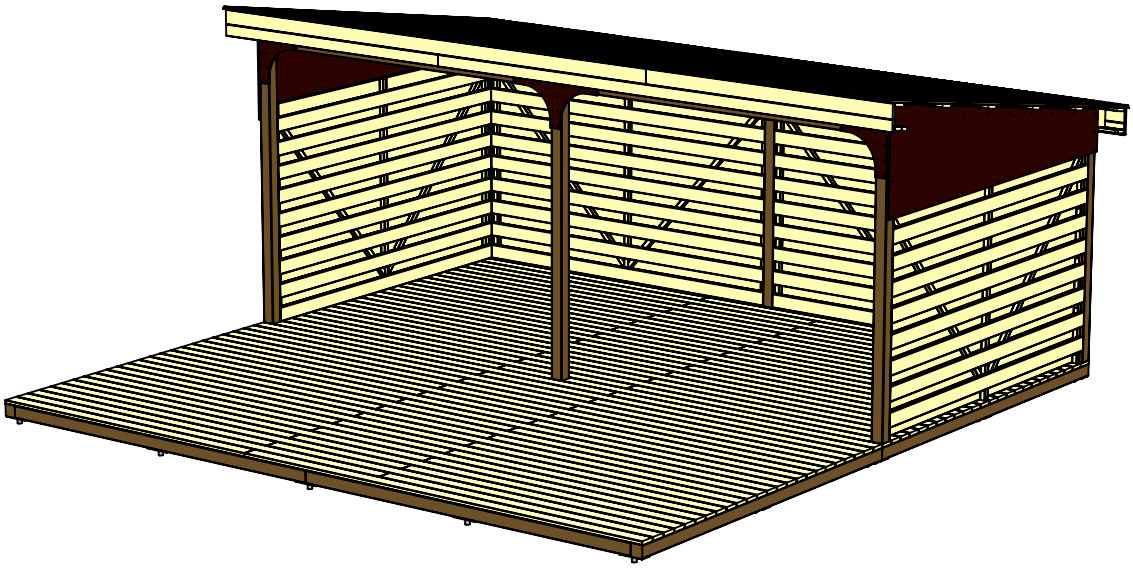


UNLESS OTHERWISE SPECIFIED:
DIMENSIONS ARE IN MILLIMETERS
WEIGHT ARE IN KILOGRAMM

	NAME	SIGNATURE	DATE	REVISION
DRAWN	M.Rebase		17.09.2025	
APPV'D				

PART NUMBER / DWG NO.:

VP101

DESCRIPTION:

SHELTER- STAGE 6x6m

READYMADE

Verklighet för drömmar

MATERIAL:


A4

WEIGHT:

SCALE: 1:50

SHEET 1 OF 18

safety area

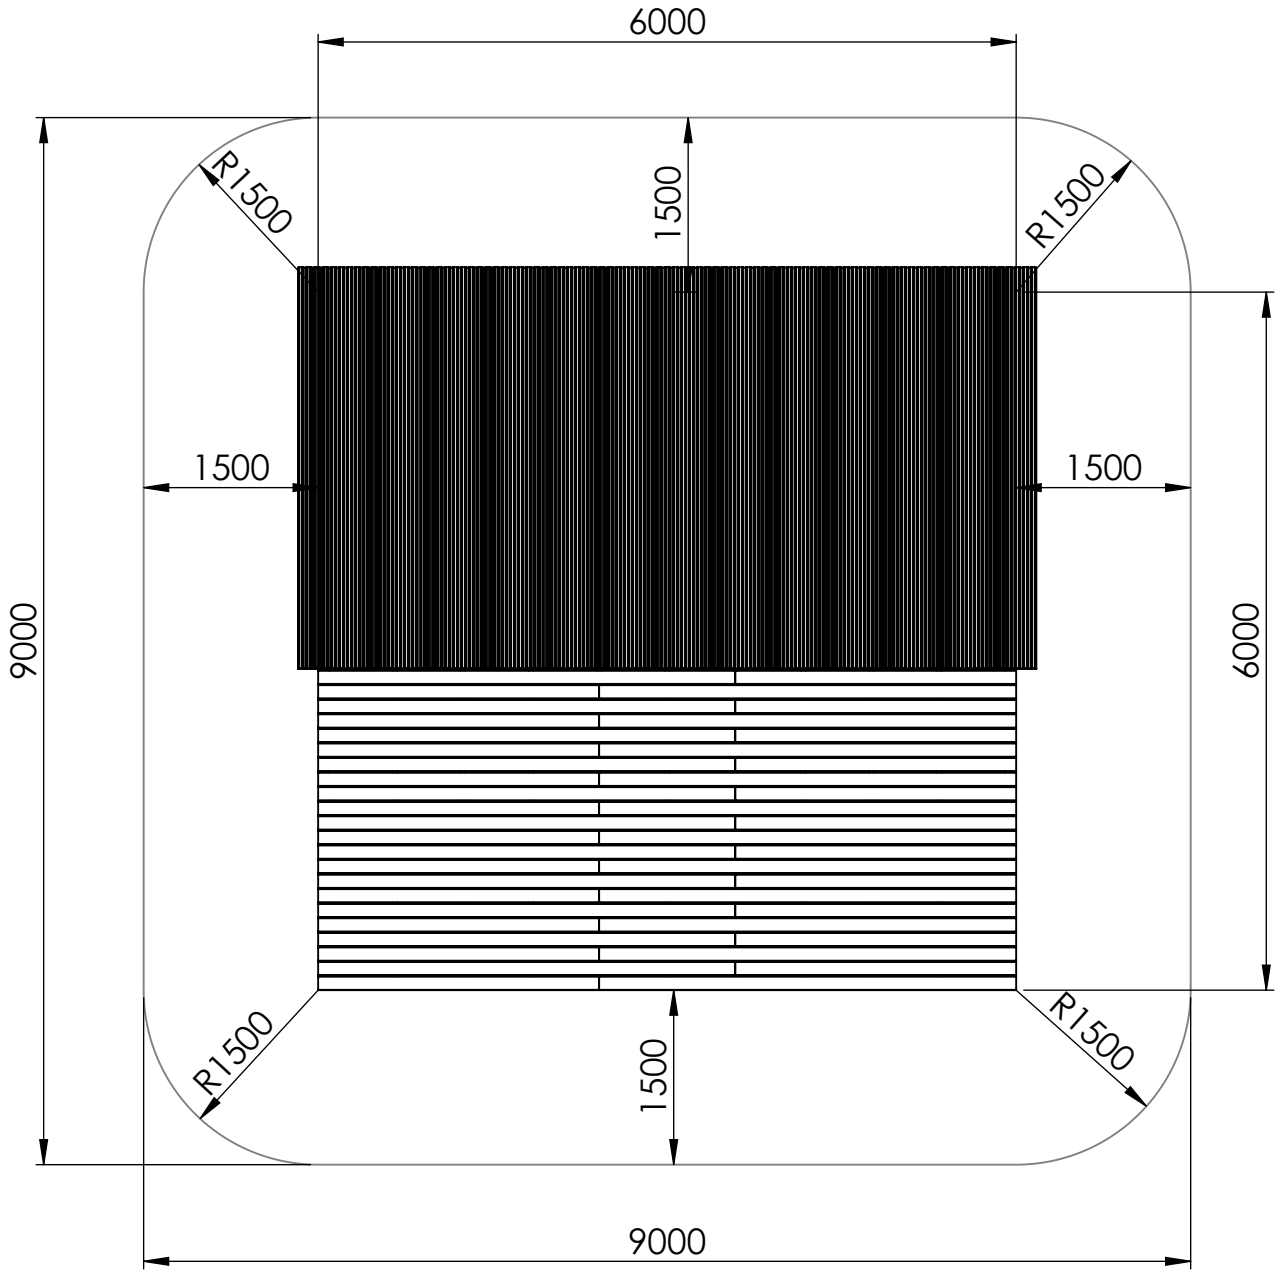


UNLESS OTHERWISE SPECIFIED: DIMENSIONS ARE IN MILLIMETERS WEIGHT ARE IN KILOGRAMM					PART NUMBER / DWG NO.: VP101
	NAME	SIGNATURE	DATE	REVISION	
DRAWN	M.Rebase		17.09.2025		DESCRIPTION: SHELTER- STAGE 6x6m
APPV'D					

READYMADE

Verklighet för drömmar

MATERIAL:		A4
WEIGHT:	SCALE: 1:65	SHEET 2 OF 18

foundation

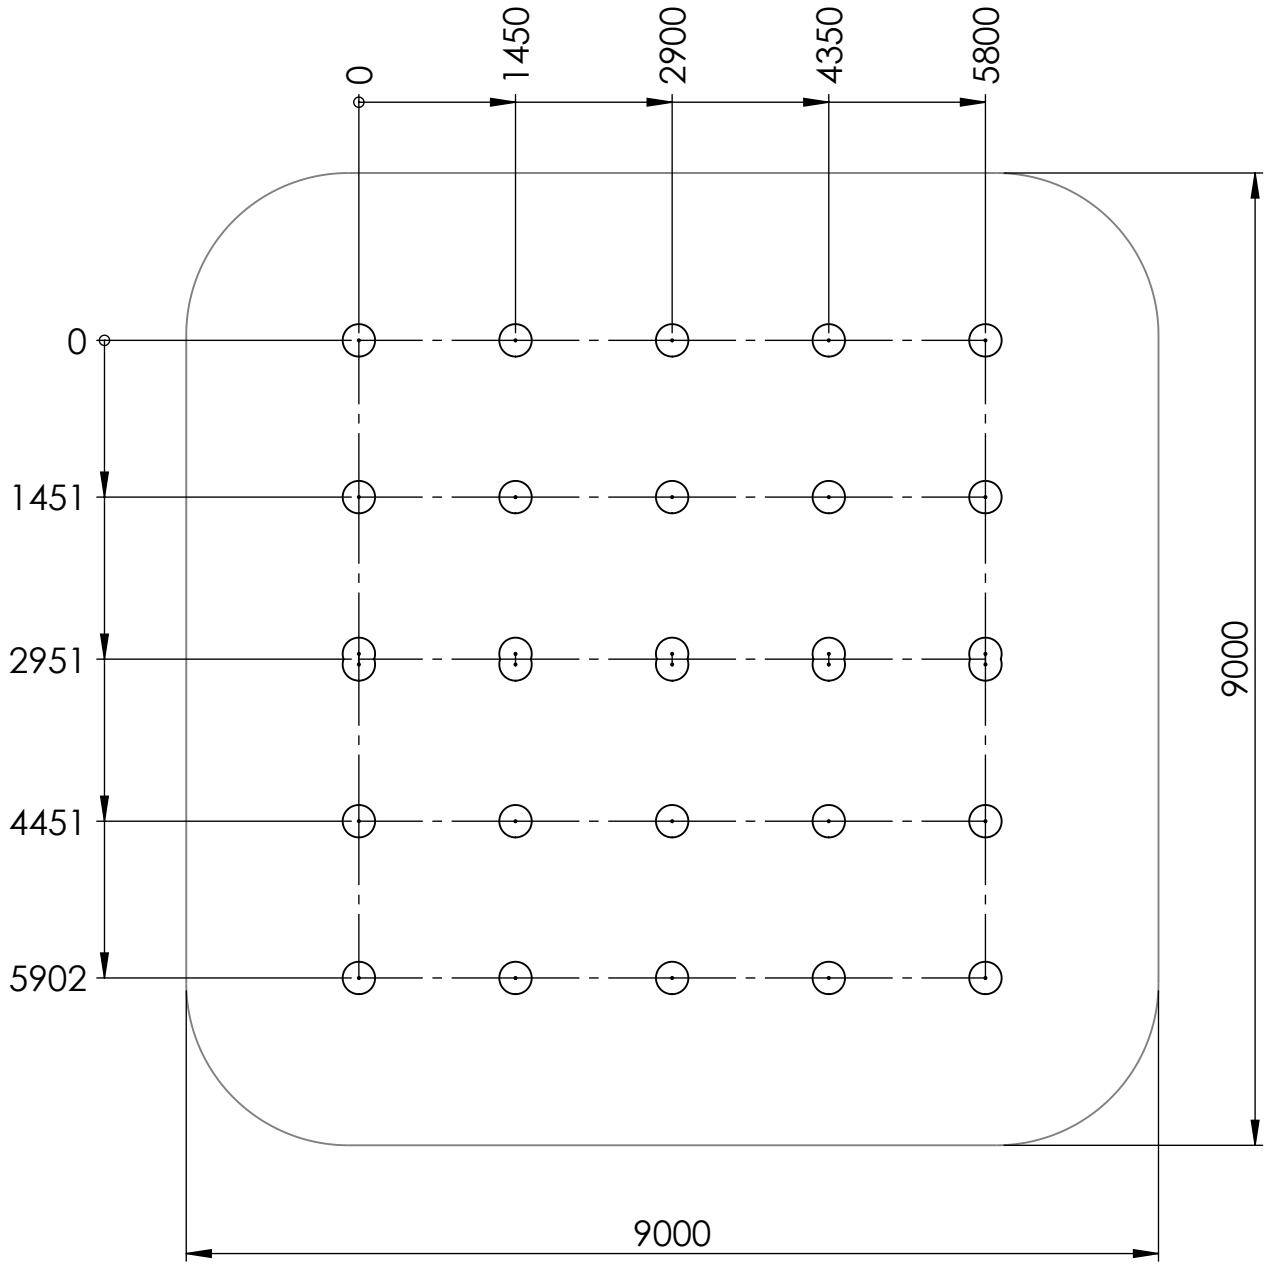



UNLESS OTHERWISE SPECIFIED: DIMENSIONS ARE IN MILLIMETERS WEIGHT ARE IN KILOGRAMM					PART NUMBER / DWG NO.: VP101
	NAME	SIGNATURE	DATE	REVISION	
DRAWN	M.Rebase		17.09.2025		DESCRIPTION: SHELTER- STAGE 6x6m
APPV'D					

READYMADE

Verklighet för drömmar

MATERIAL:		A4
WEIGHT:	SCALE: 1:70	SHEET 3 OF 18

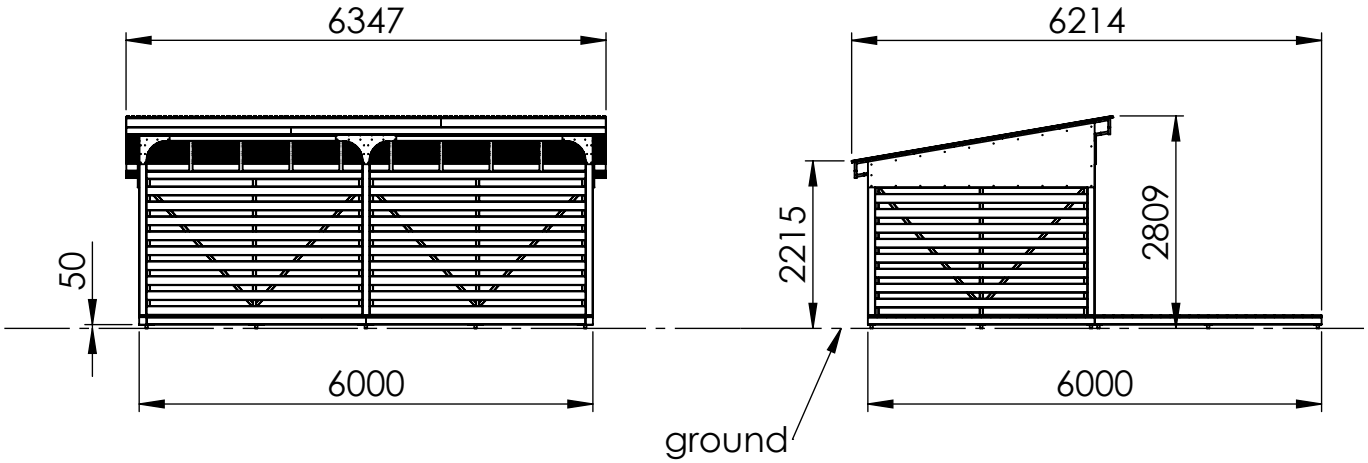

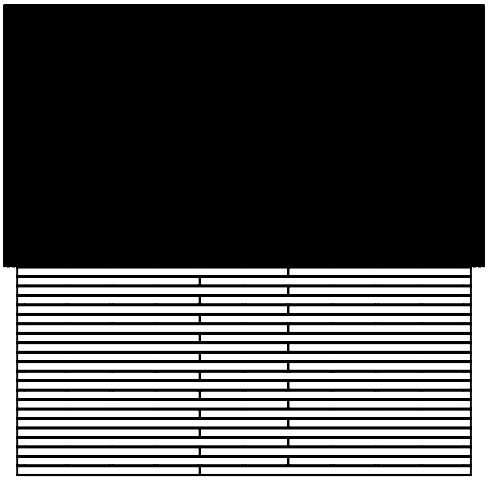

UNLESS OTHERWISE SPECIFIED: DIMENSIONS ARE IN MILLIMETERS WEIGHT ARE IN KILOGRAMM				
	NAME	SIGNATURE	DATE	REVISION
DRAWN	M.Rebase		17.09.2025	
APPV'D				

PART NUMBER / DWG NO.:

VP101


DESCRIPTION:

SHELTER- STAGE 6x6m


READYMADE

Verklighet för drömmar

MATERIAL:		A4
WEIGHT:	SCALE: 1:100	SHEET 4 OF 18

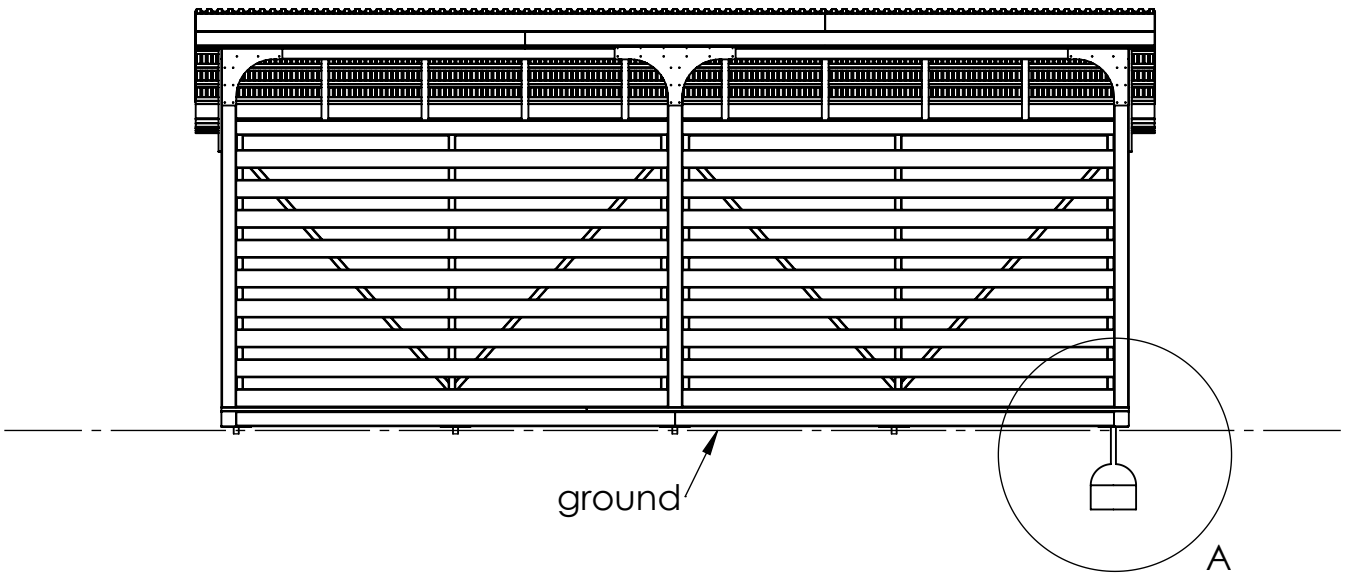

DETAIL A
SCALE 1 : 15

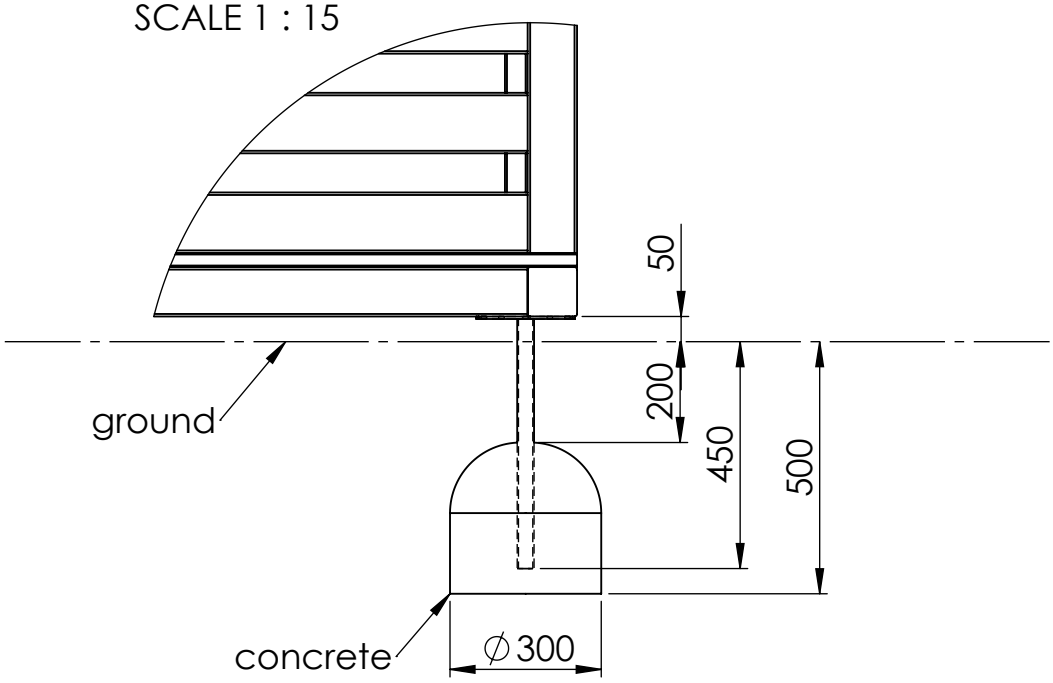

UNLESS OTHERWISE SPECIFIED: DIMENSIONS ARE IN MILLIMETERS WEIGHT ARE IN KILOGRAMM				
	NAME	SIGNATURE	DATE	REVISION
DRAWN	M.Rebase		17.09.2025	
APPV'D				


PART NUMBER / DWG NO.:
VP101


DESCRIPTION:
SHELTER- STAGE 6x6m

READYMADE
Verklighet för drömmar

MATERIAL:		A4
WEIGHT:	SCALE: 1:50	SHEET 5 OF 18

98x98x2902	12
98x98x3000	4

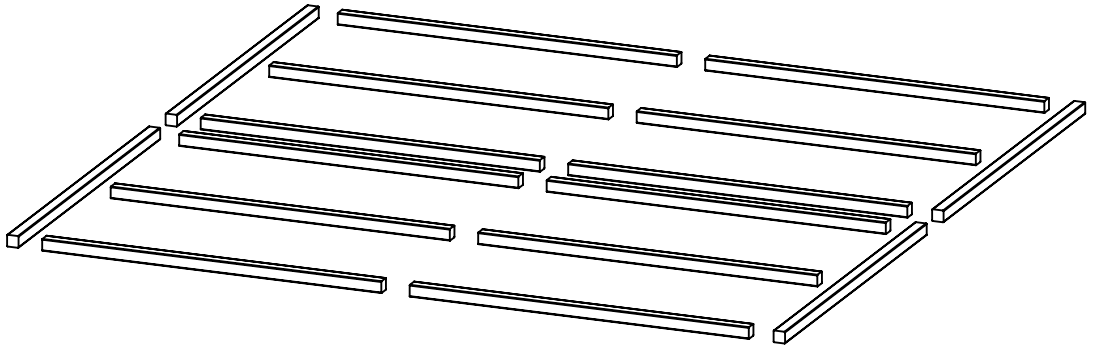

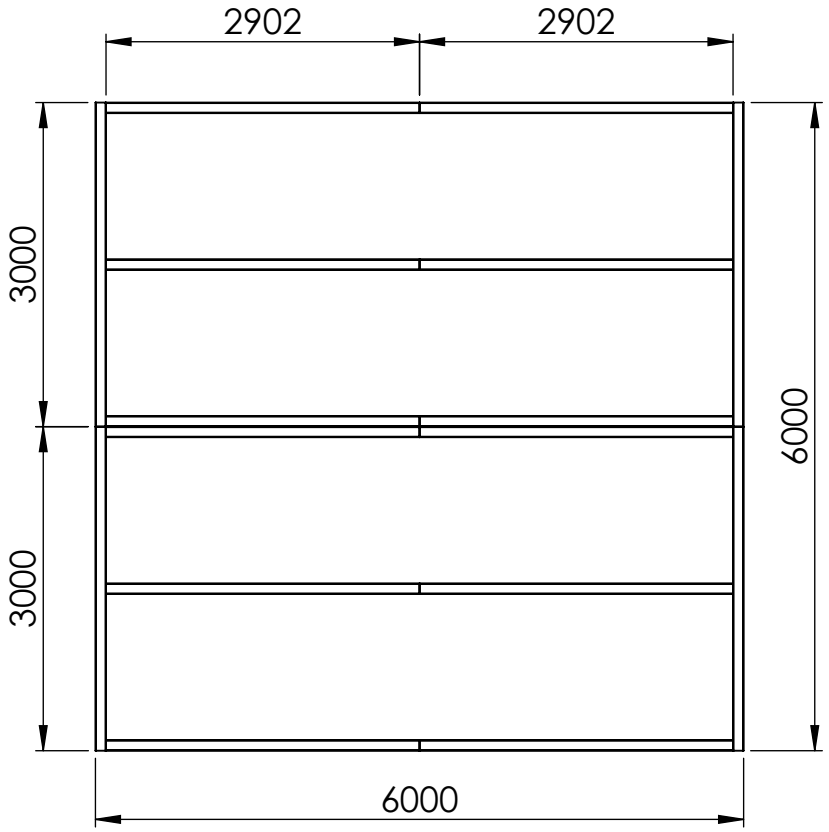

UNLESS OTHERWISE SPECIFIED: DIMENSIONS ARE IN MILLIMETERS WEIGHT ARE IN KILOGRAMM				
	NAME	SIGNATURE	DATE	REVISION
DRAWN	M.Rebase		17.09.2025	
APPV'D				

PART NUMBER / DWG NO.:
VP101

DESCRIPTION:
SHELTER- STAGE 6x6m

MATERIAL:

A4


WEIGHT:

SCALE: 1:70

SHEET 6 OF 18

READYMADE
Verklighet för drömmar

45x95x1345	36

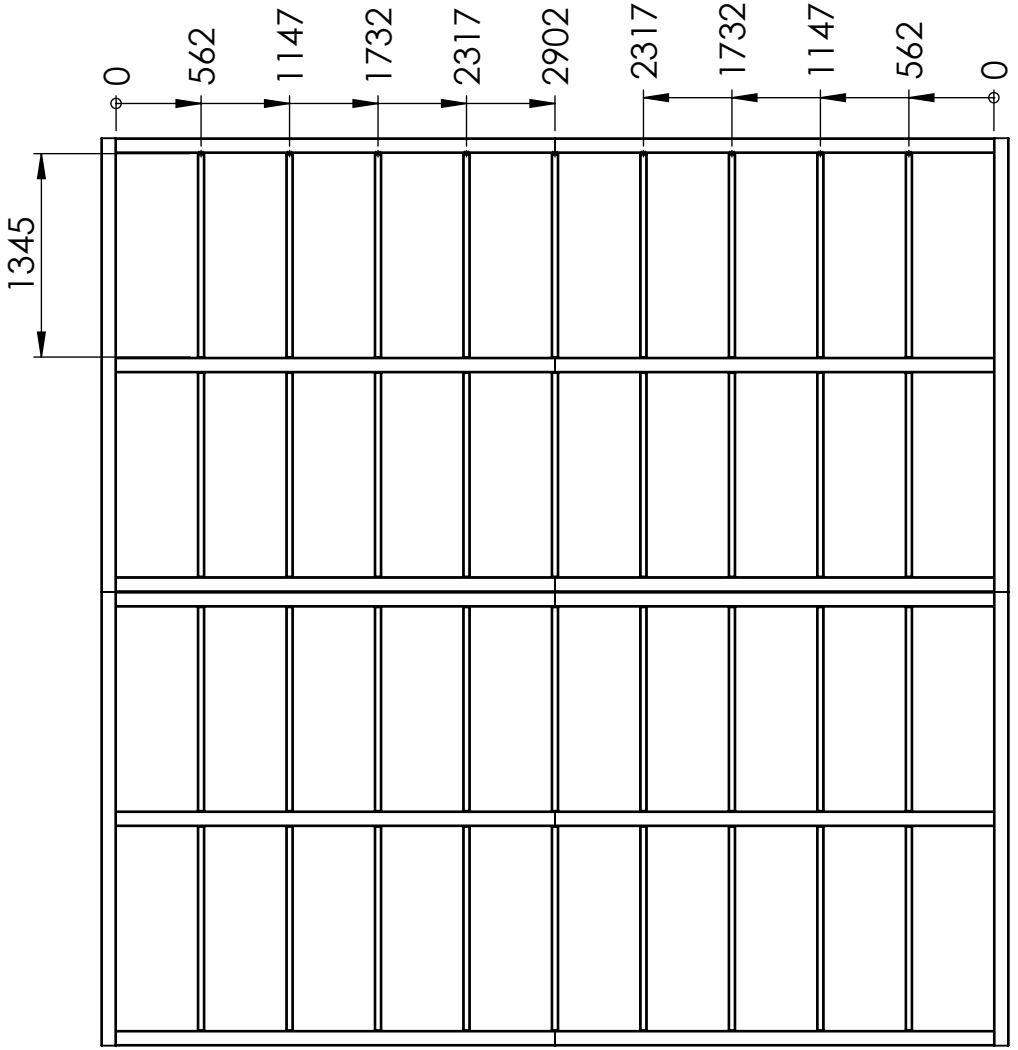

UNLESS OTHERWISE SPECIFIED:
DIMENSIONS ARE IN MILLIMETERS
WEIGHT ARE IN KILOGRAMM

	NAME	SIGNATURE	DATE	REVISION
DRAWN	M.Rebase		17.09.2025	
APPV'D				

PART NUMBER / DWG NO.:
VP101

DESCRIPTION:
SHELTER- STAGE 6x6m

MATERIAL:

A4


WEIGHT:

SCALE: 1:50

SHEET 7 OF 18

READYMADE
Verklighet för drömmar

28x120x2415	48
28x120x3585	48

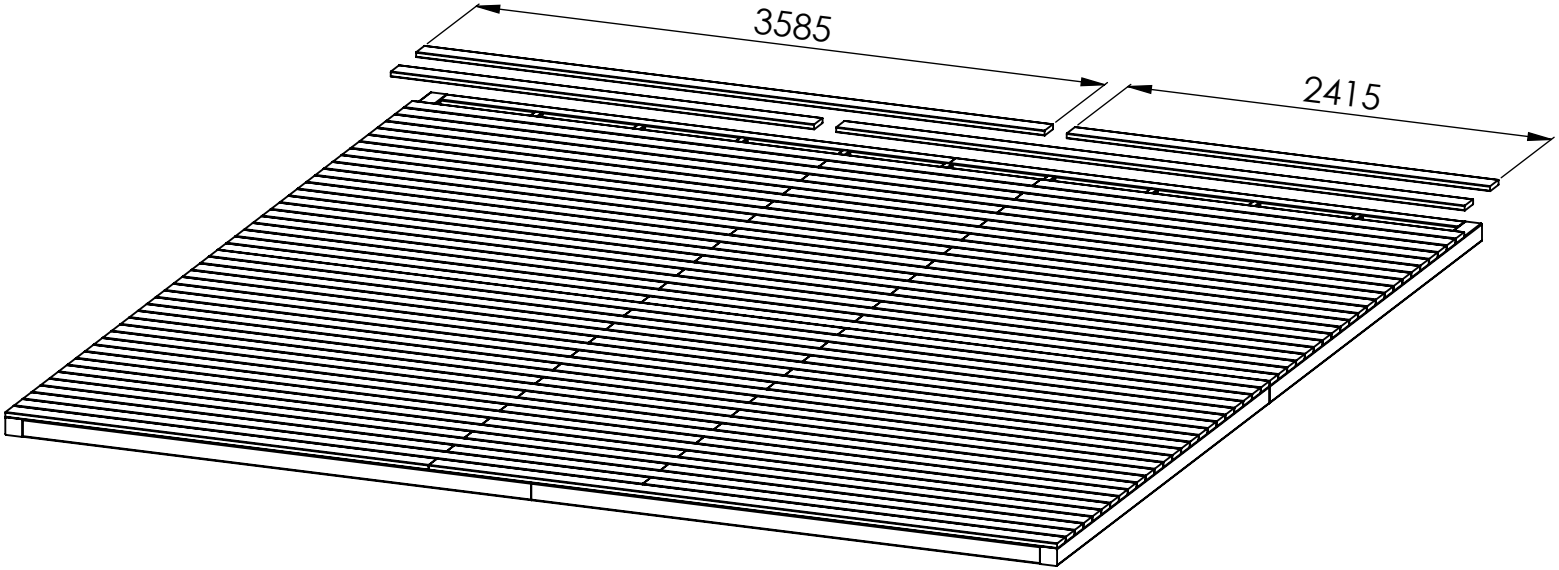

UNLESS OTHERWISE SPECIFIED: DIMENSIONS ARE IN MILLIMETERS WEIGHT ARE IN KILOGRAMM				
	NAME	SIGNATURE	DATE	REVISION
DRAWN	M.Rebase		17.09.2025	
APPV'D				

PART NUMBER / DWG NO.:

VP101

DESCRIPTION:

SHELTER- STAGE 6x6m

MATERIAL:

A4

WEIGHT:


SCALE: 1:40

SHEET 8 OF 18

READYMADE

Verklighet för drömmar

98x98x1800	3
98x98x2300	3

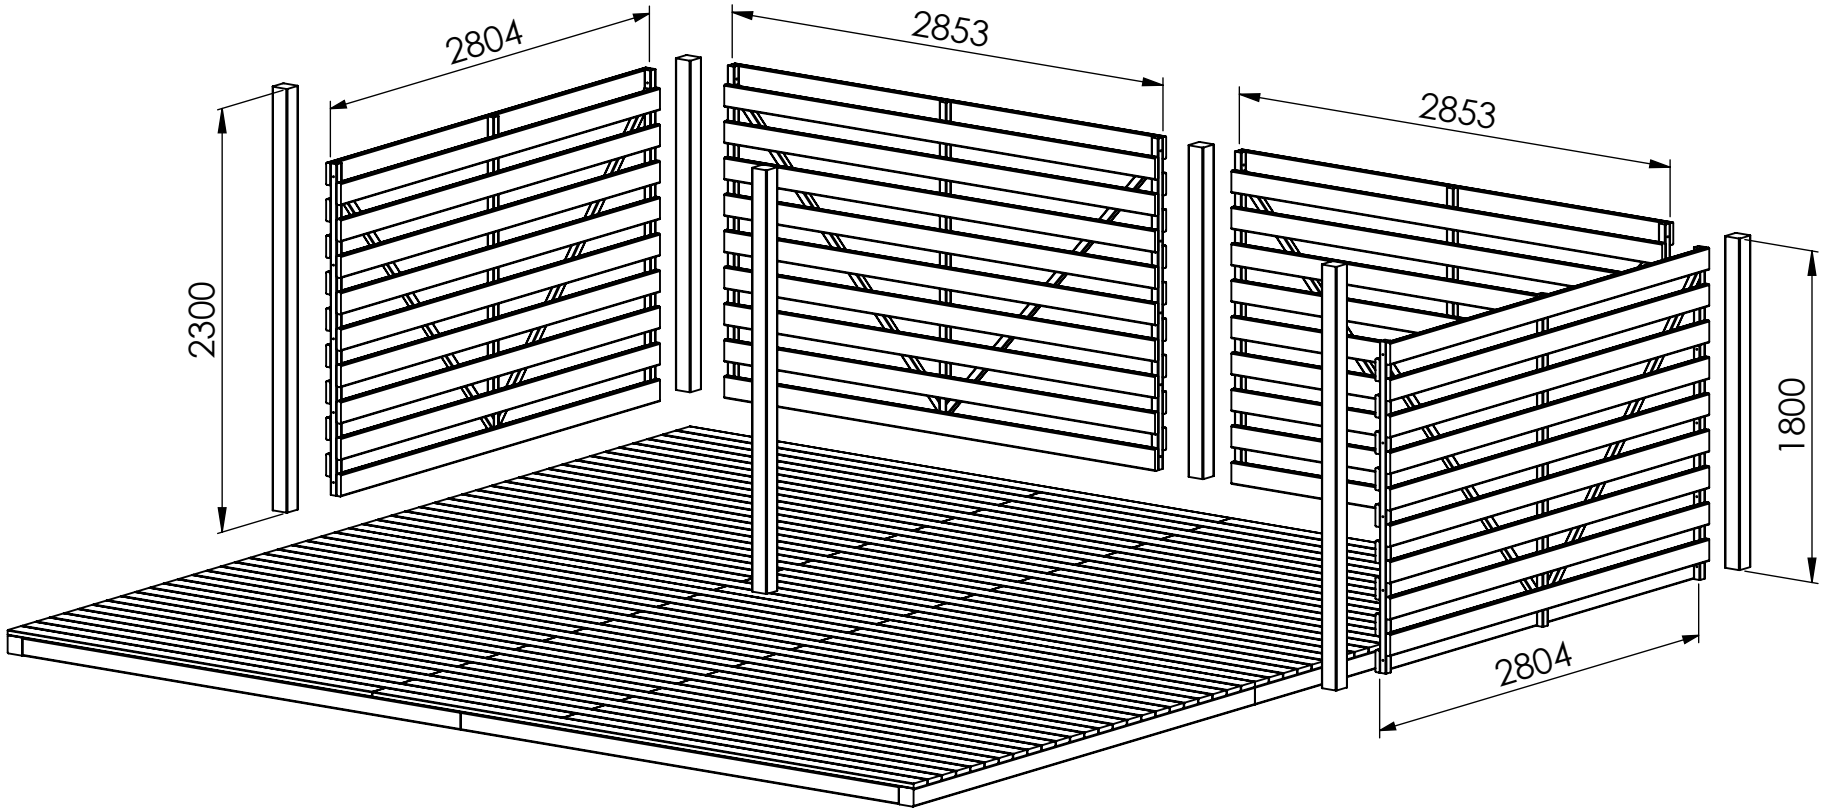

UNLESS OTHERWISE SPECIFIED:
DIMENSIONS ARE IN MILLIMETERS
WEIGHT ARE IN KILOGRAMM

	NAME	SIGNATURE	DATE	REVISION
DRAWN	M.Rebase		17.09.2025	
APPV'D				

PART NUMBER / DWG NO.:
VP101

DESCRIPTION:
SHELTER- STAGE 6x6m

MATERIAL:

A4


WEIGHT:


SCALE: 1:40


SHEET 9 OF 18

READYMADE
Verklighet för drömmar

42x45x1800	6
42x45x2099	4
28x120x2853	36

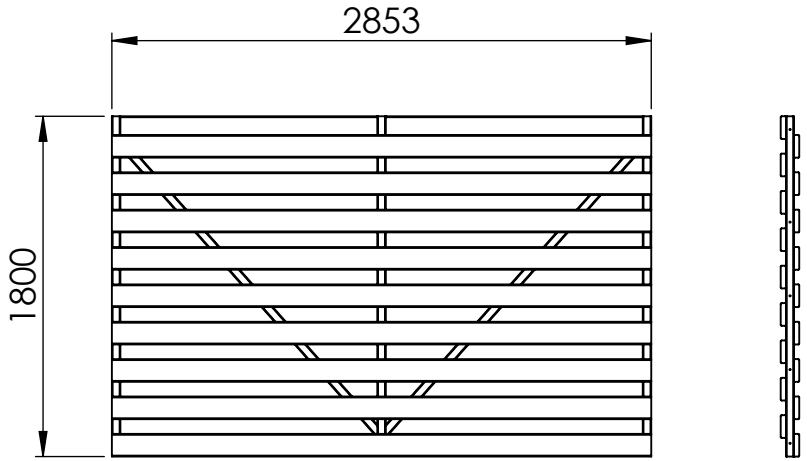

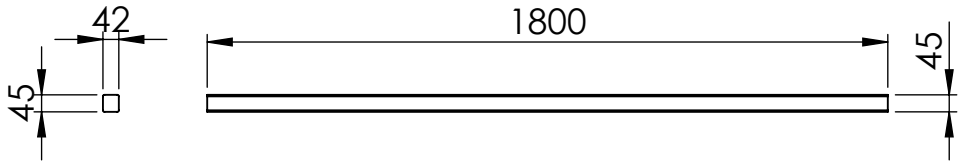

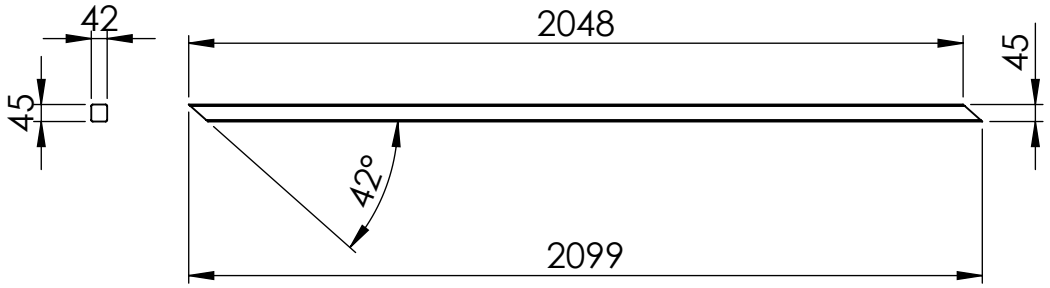

UNLESS OTHERWISE SPECIFIED:
DIMENSIONS ARE IN MILLIMETERS
WEIGHT ARE IN KILOGRAMM

	NAME	SIGNATURE	DATE	REVISION
DRAWN	M.Rebase		17.09.2025	
APPV'D				

PART NUMBER / DWG NO.:
VP101

DESCRIPTION:
SHELTER- STAGE 6x6m

READYMADE
Verklighet för drömmar

)Ü Tiptiptap OÜ
Veetorni 9,
Jüri alevik, Rae vald,
75301 Harjumaa

MATERIAL:


A4


WEIGHT:


SCALE: 1:40

SHEET 10 OF 18

42x45x1800	6
42x45x2083	4
28x120x2804	36

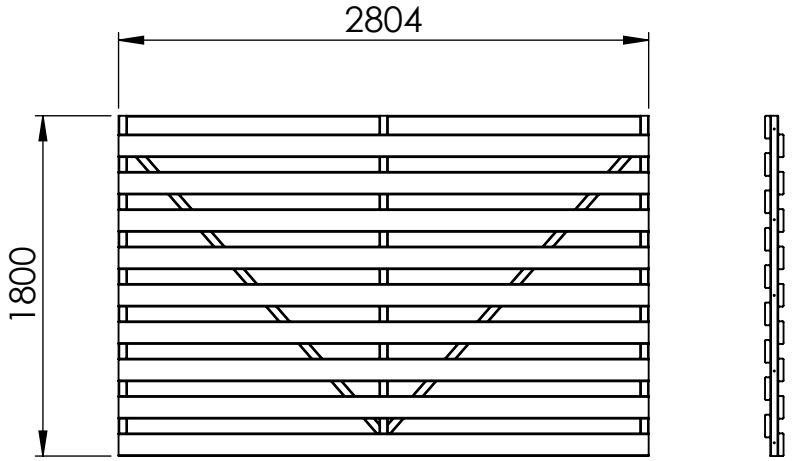

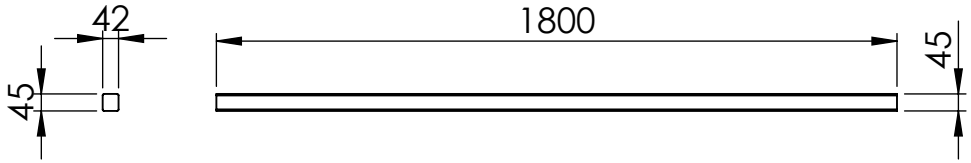

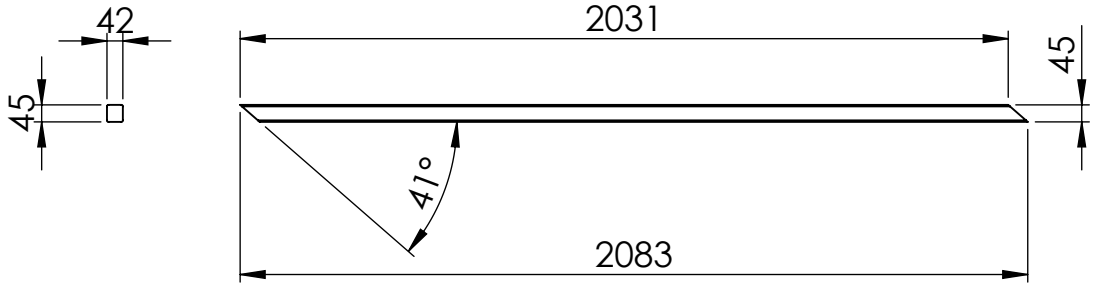

UNLESS OTHERWISE SPECIFIED: DIMENSIONS ARE IN MILLIMETERS WEIGHT ARE IN KILOGRAMM				
	NAME	SIGNATURE	DATE	REVISION
DRAWN	M.Rebase		17.09.2025	
APPV'D				

PART NUMBER / DWG NO.: VP101

DESCRIPTION: SHELTER- STAGE 6x6m

READYMADE
Verklighet för drömmar


)Ü Tiptiptap OÜ
Veetorni 9,
Jüri alevik, Rae vald,
75301 Harjumaa

MATERIAL:

A4

WEIGHT: | SCALE: 1:40 | SHEET 11 OF 18

98x98x3000	4

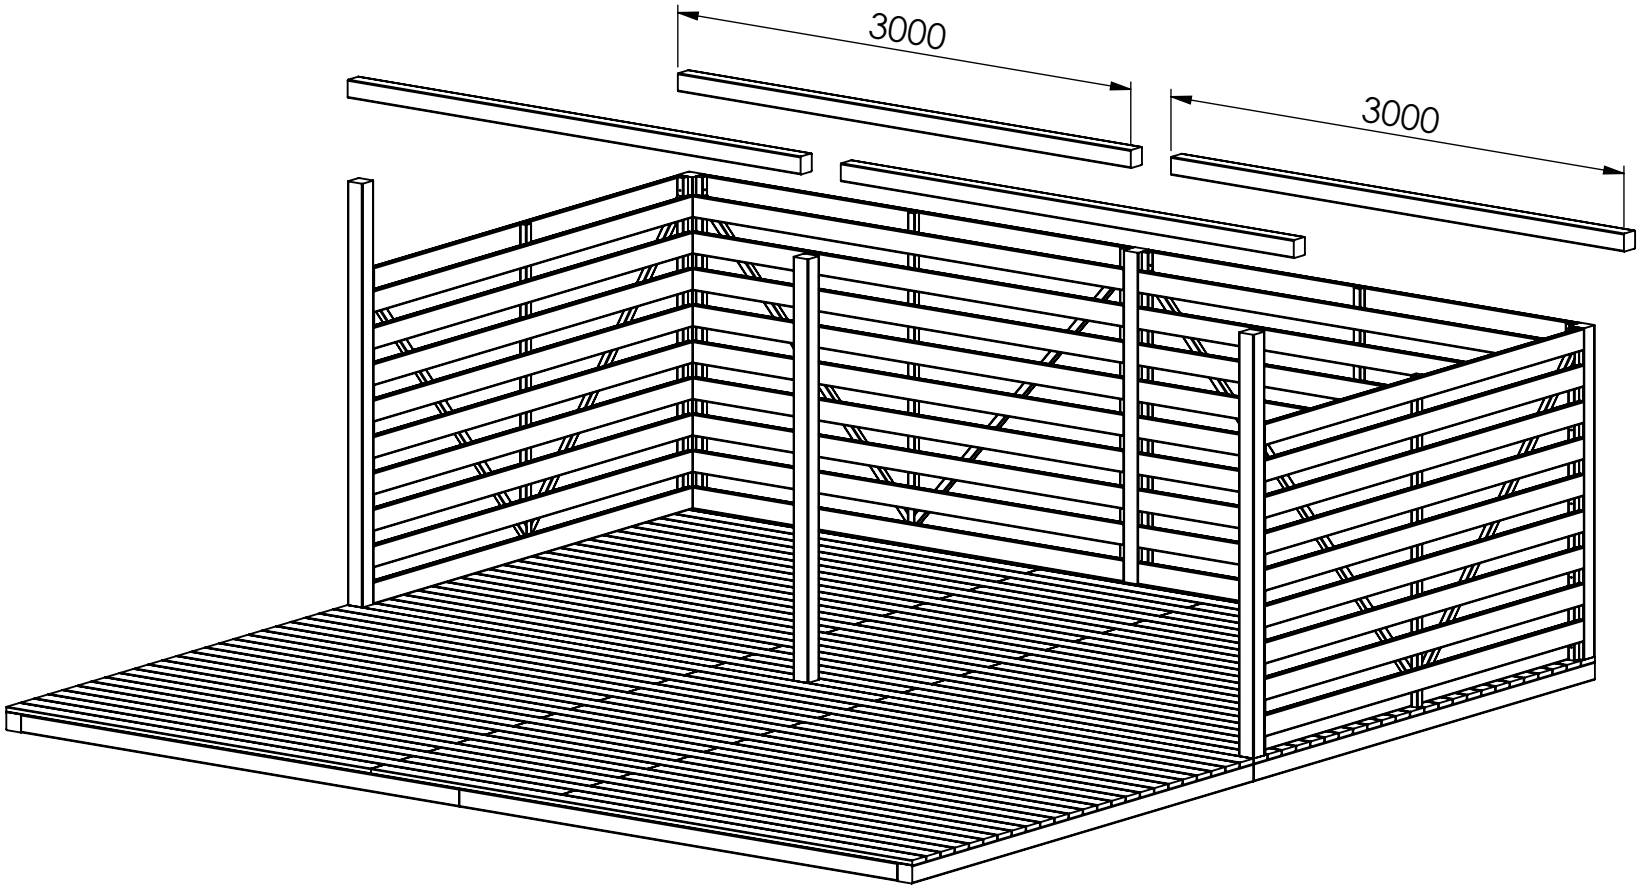

UNLESS OTHERWISE SPECIFIED: DIMENSIONS ARE IN MILLIMETERS WEIGHT ARE IN KILOGRAMM				
	NAME	SIGNATURE	DATE	REVISION
DRAWN	M.Rebase		17.09.2025	
APPV'D				

PART NUMBER / DWG NO.:

VP101

DESCRIPTION:

SHELTER- STAGE 6x6m

MATERIAL:

A4


WEIGHT:


SCALE: 1:40

SHEET 12 OF 18

READYMADE

Verklighet för drömmar

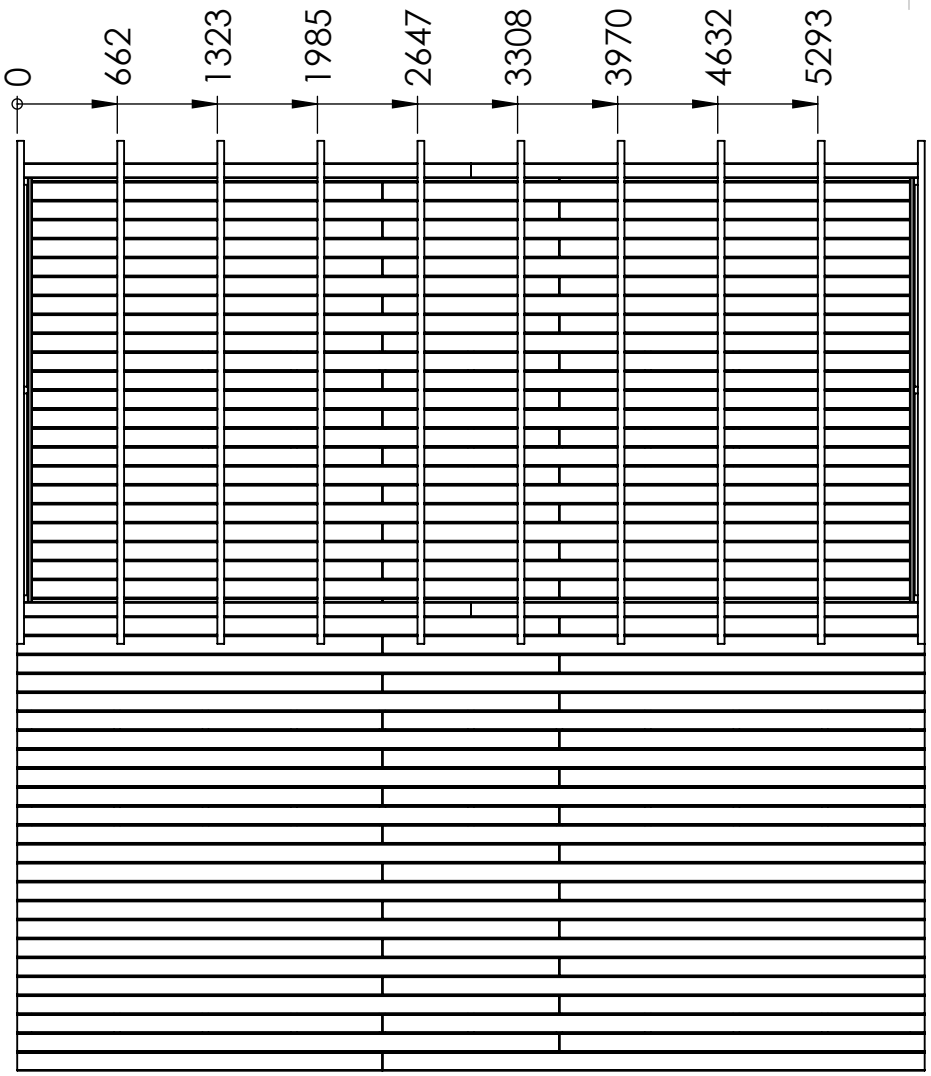

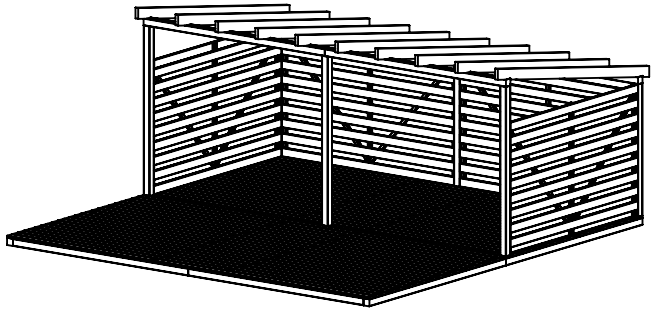

UNLESS OTHERWISE SPECIFIED: DIMENSIONS ARE IN MILLIMETERS WEIGHT ARE IN KILOGRAMM				
	NAME	SIGNATURE	DATE	REVISION
DRAWN	M.Rebase		17.09.2025	
APPV'D				

READYMADE

Verklighet för drömmar

)Ü

PART NUMBER / DWG NO.:

VP101

DESCRIPTION:

SHELTER- STAGE 6x6m

MATERIAL:


A4

WEIGHT:

SCALE: 1:50

SHEET 13 OF 18

45x145x3400	10

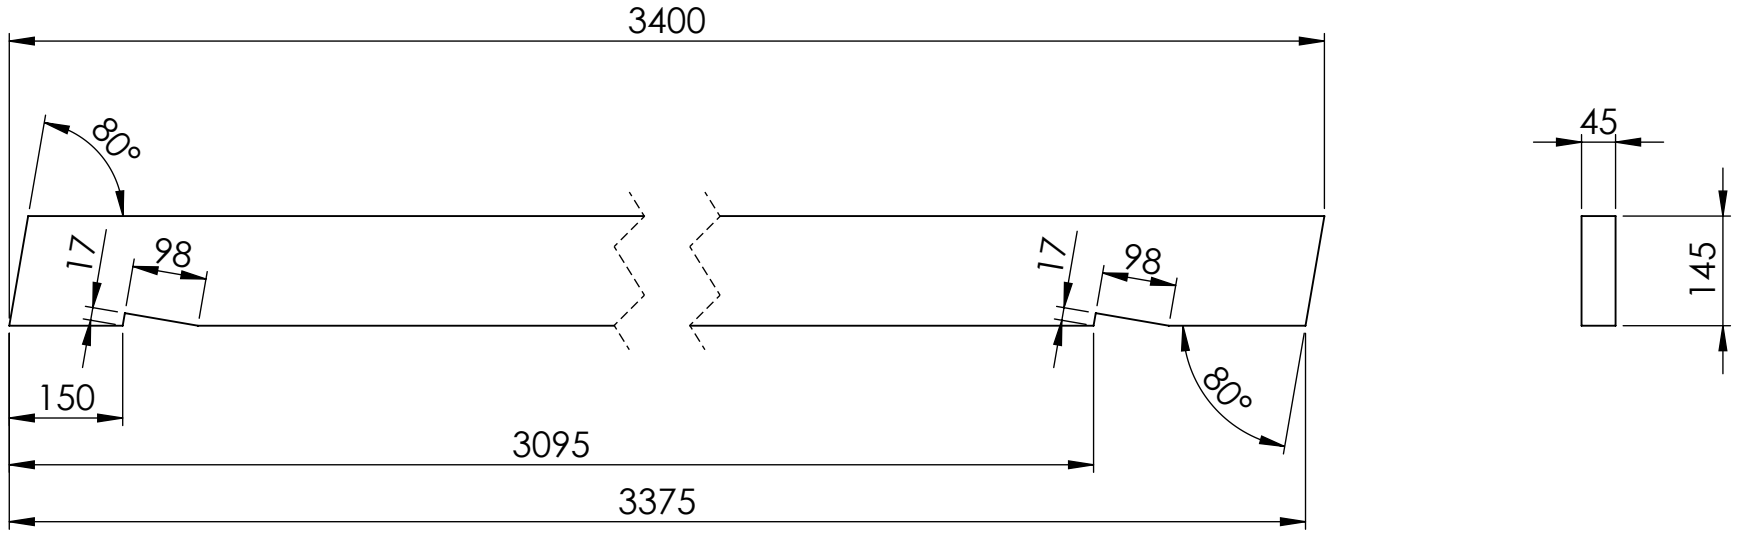

UNLESS OTHERWISE SPECIFIED: DIMENSIONS ARE IN MILLIMETERS WEIGHT ARE IN KILOGRAMM				
	NAME	SIGNATURE	DATE	REVISION
DRAWN	M.Rebase		17.09.2025	
APPV'D				

PART NUMBER / DWG NO.:
VP101

DESCRIPTION:
SHELTER- STAGE 6x6m

MATERIAL:

A4


WEIGHT:


SCALE: 1:10

SHEET 14 OF 18

READYMADE
Verklighet för drömmar

28x120x2178	6
28x120x4162	6

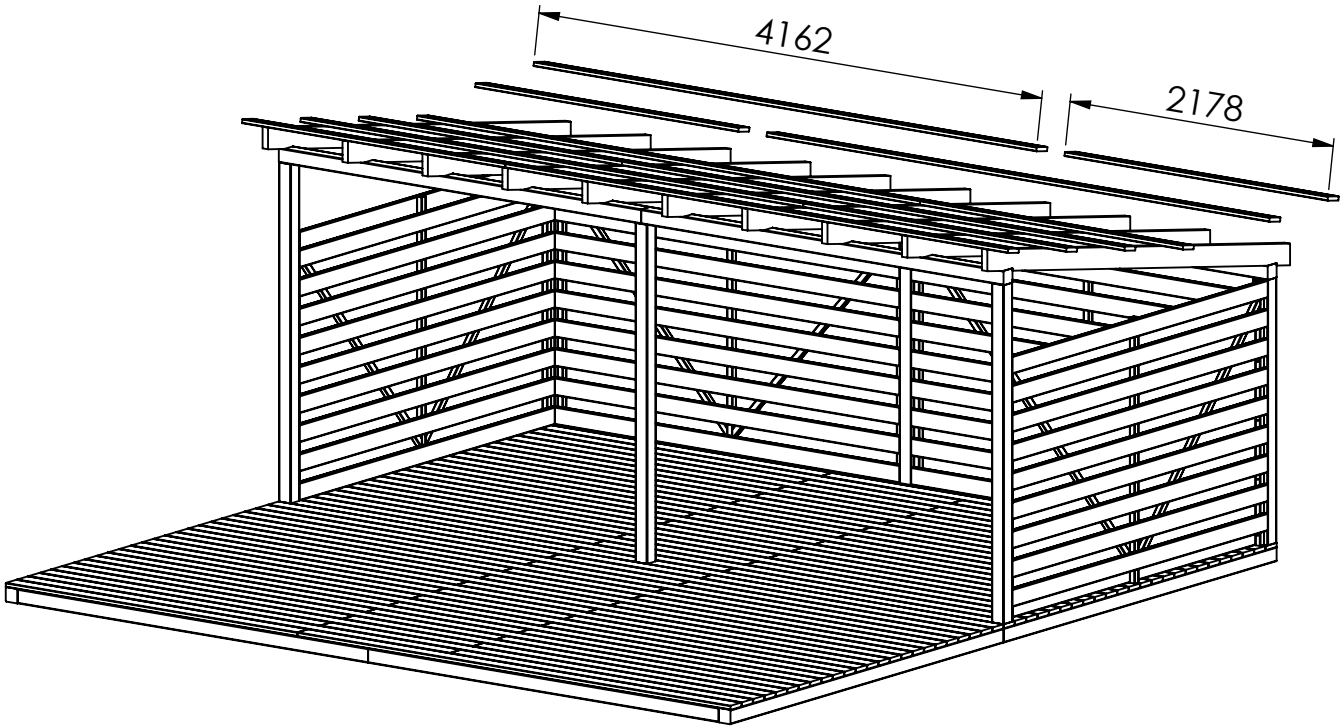

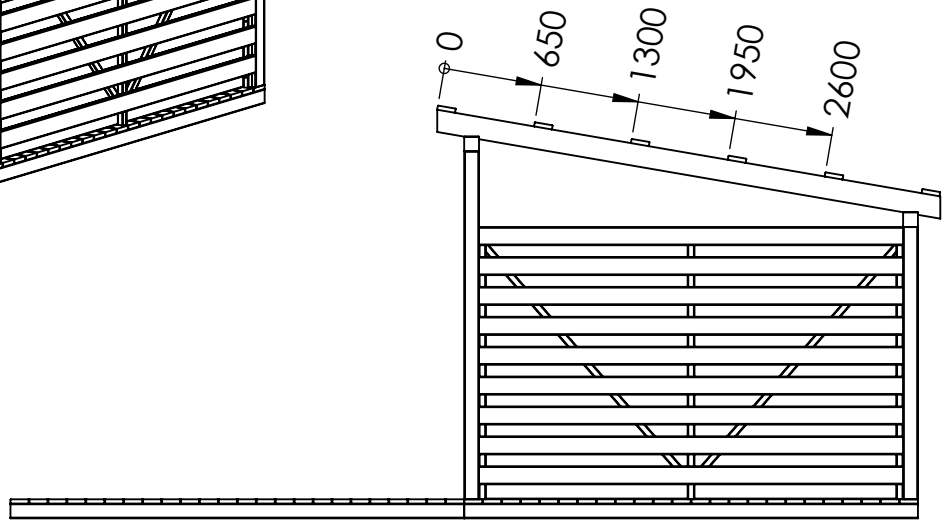

UNLESS OTHERWISE SPECIFIED:
DIMENSIONS ARE IN MILLIMETERS
WEIGHT ARE IN KILOGRAMM

	NAME	SIGNATURE	DATE	REVISION
DRAWN	M.Rebase		17.09.2025	
APPV'D				

PART NUMBER / DWG NO.:

VP101

DESCRIPTION:

SHELTER- STAGE 6x6m

MATERIAL:

A4


WEIGHT:

SCALE: 1:50

SHEET 15 OF 18

READYMADE

Verklighet för drömmar

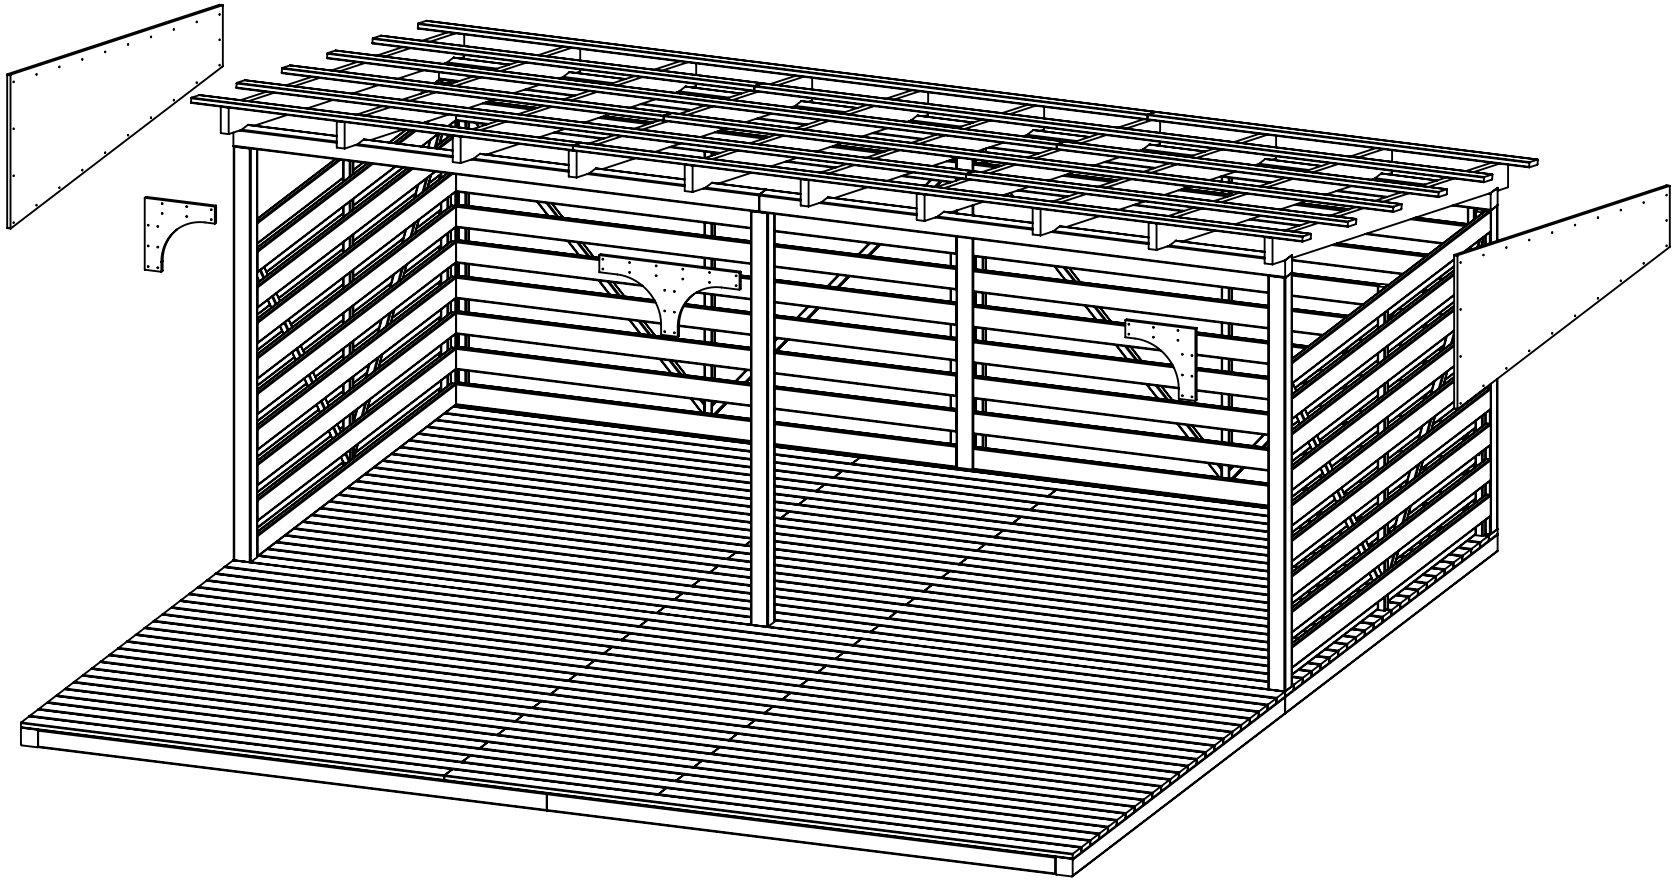

UNLESS OTHERWISE SPECIFIED: DIMENSIONS ARE IN MILLIMETERS WEIGHT ARE IN KILOGRAMM				
	NAME	SIGNATURE	DATE	REVISION
DRAWN	M.Rebase		17.09.2025	
APPV'D				

PART NUMBER / DWG NO.:

VP101

DESCRIPTION:

SHELTER- STAGE 6x6m

MATERIAL:

A4

WEIGHT:


SCALE: 1:40

SHEET 16 OF 18

READYMADE

Verklighet för drömmar

28x95x2178	2
28x95x4162	2
28x120x2178	2
28x120x4162	2

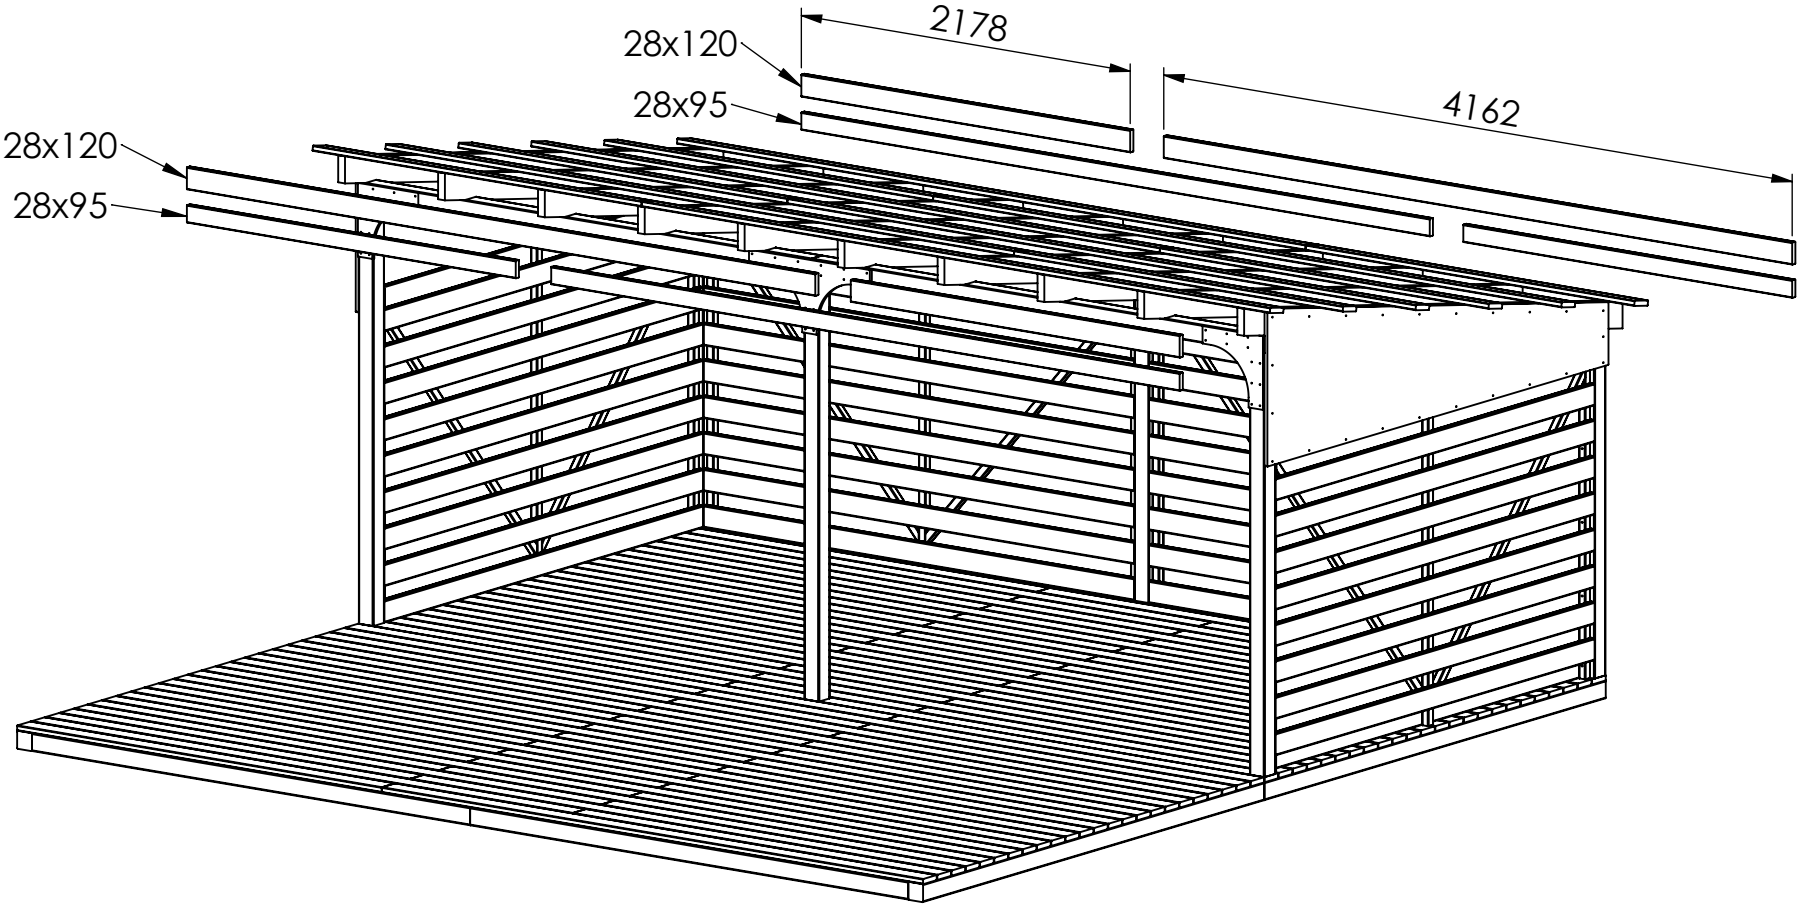

UNLESS OTHERWISE SPECIFIED:
DIMENSIONS ARE IN MILLIMETERS
WEIGHT ARE IN KILOGRAMM

	NAME	SIGNATURE	DATE	REVISION
DRAWN	M.Rebase		17.09.2025	
APPV'D				

PART NUMBER / DWG NO.:
VP101

DESCRIPTION:
SHELTER- STAGE 6x6m

MATERIAL:

A4


WEIGHT:

SCALE: 1:40

SHEET 17 OF 18

READYMADE
Verklighet för drömmar

28x95x2178	2
28x95x4162	2
28x73x2178	1
28x73x4162	1
28x40x2178	1
28x40x4162	1

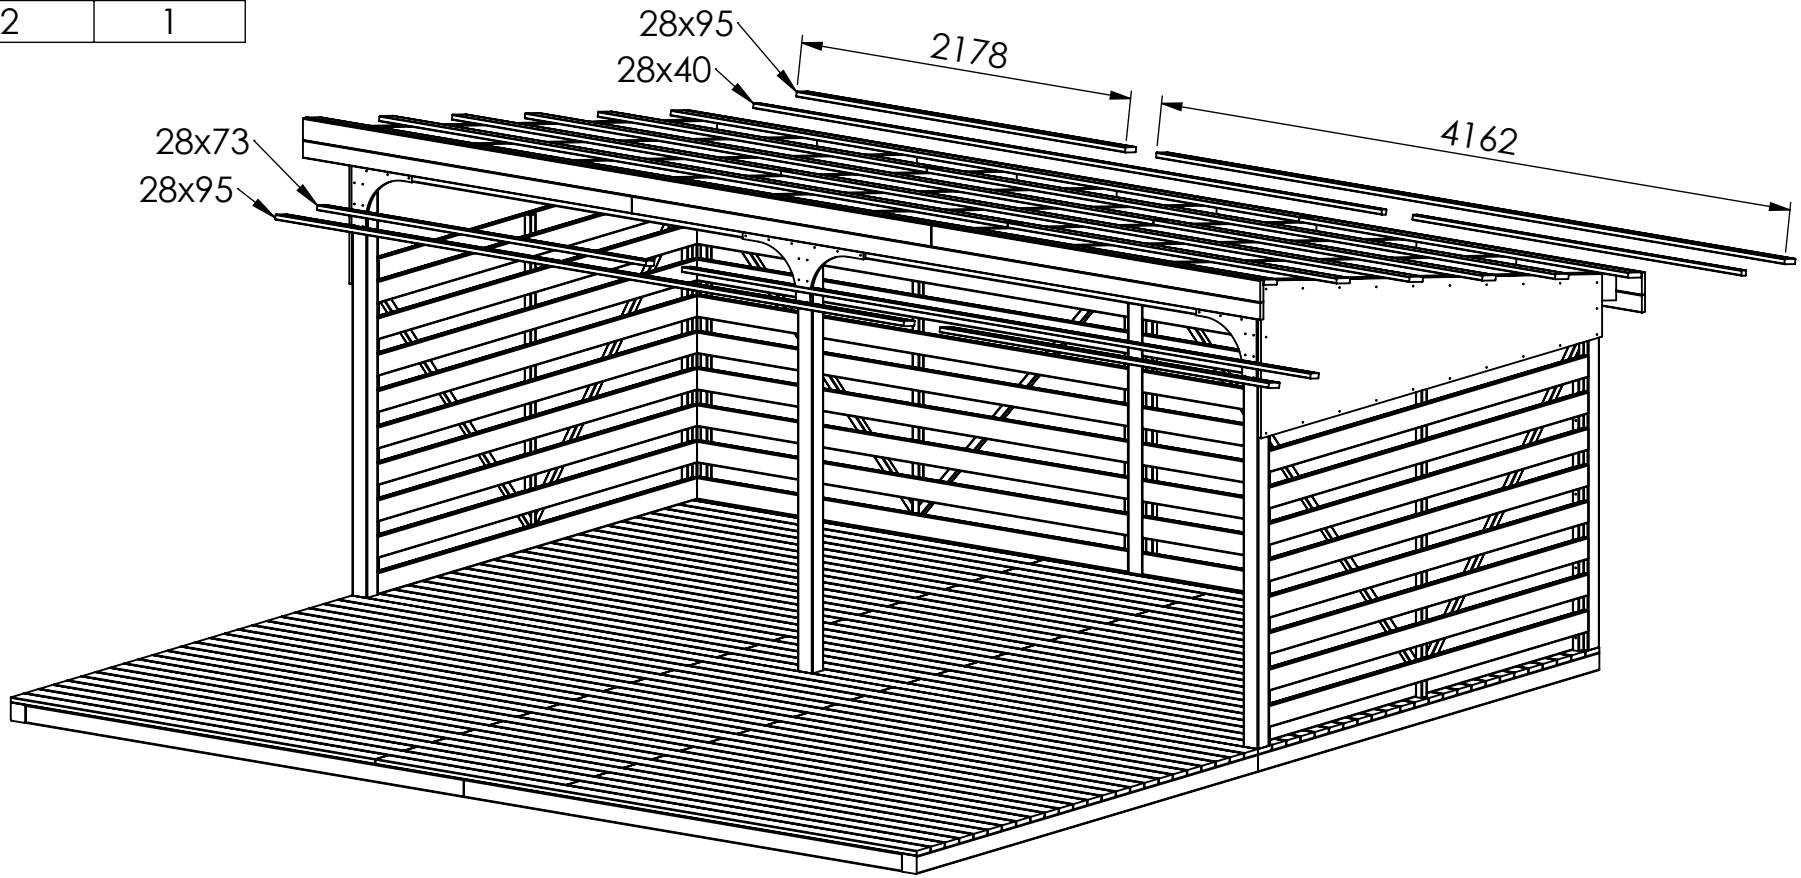

UNLESS OTHERWISE SPECIFIED:
DIMENSIONS ARE IN MILLIMETERS
WEIGHT ARE IN KILOGRAMM

	NAME	SIGNATURE	DATE	REVISION
DRAWN	M.Rebase		17.09.2025	
APPV'D				

PART NUMBER / DWG NO.:
VP101

DESCRIPTION:
SHELTER- STAGE 6x6m

MATERIAL:

A4

WEIGHT:

SCALE: 1:40

SHEET 18 OF 18

READYMADE
Verklighet för drömmar