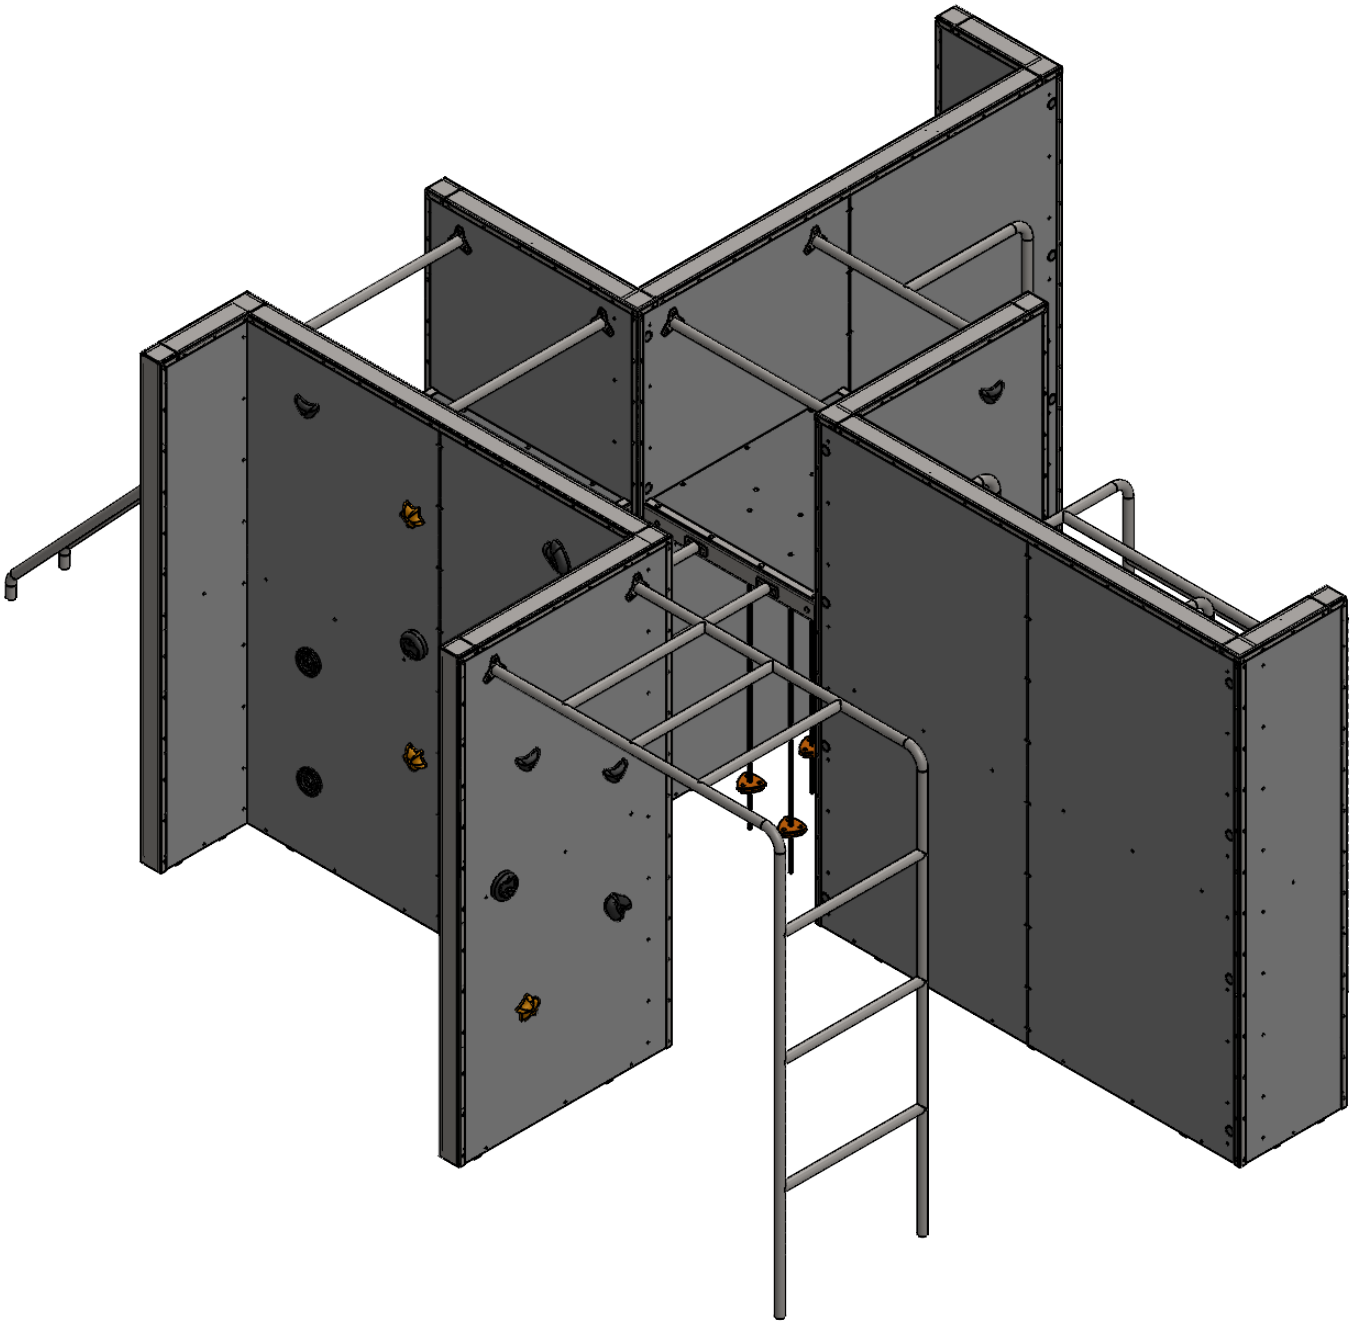



UNLESS OTHERWISE SPECIFIED: DIMENSIONS ARE IN MILLIMETERS WEIGHT ARE IN KILOGRAMM				Product code: CON203
	NAME	SIGNATURE	DATE	
DRAWN	I.Agar		18/07/2025	DESCRIPTION: Urban

READYMADE

Verklighet för drömmar

		A4
WEIGHT:	SCALE: 1:30	SHEET 1 OF 7

Safety area

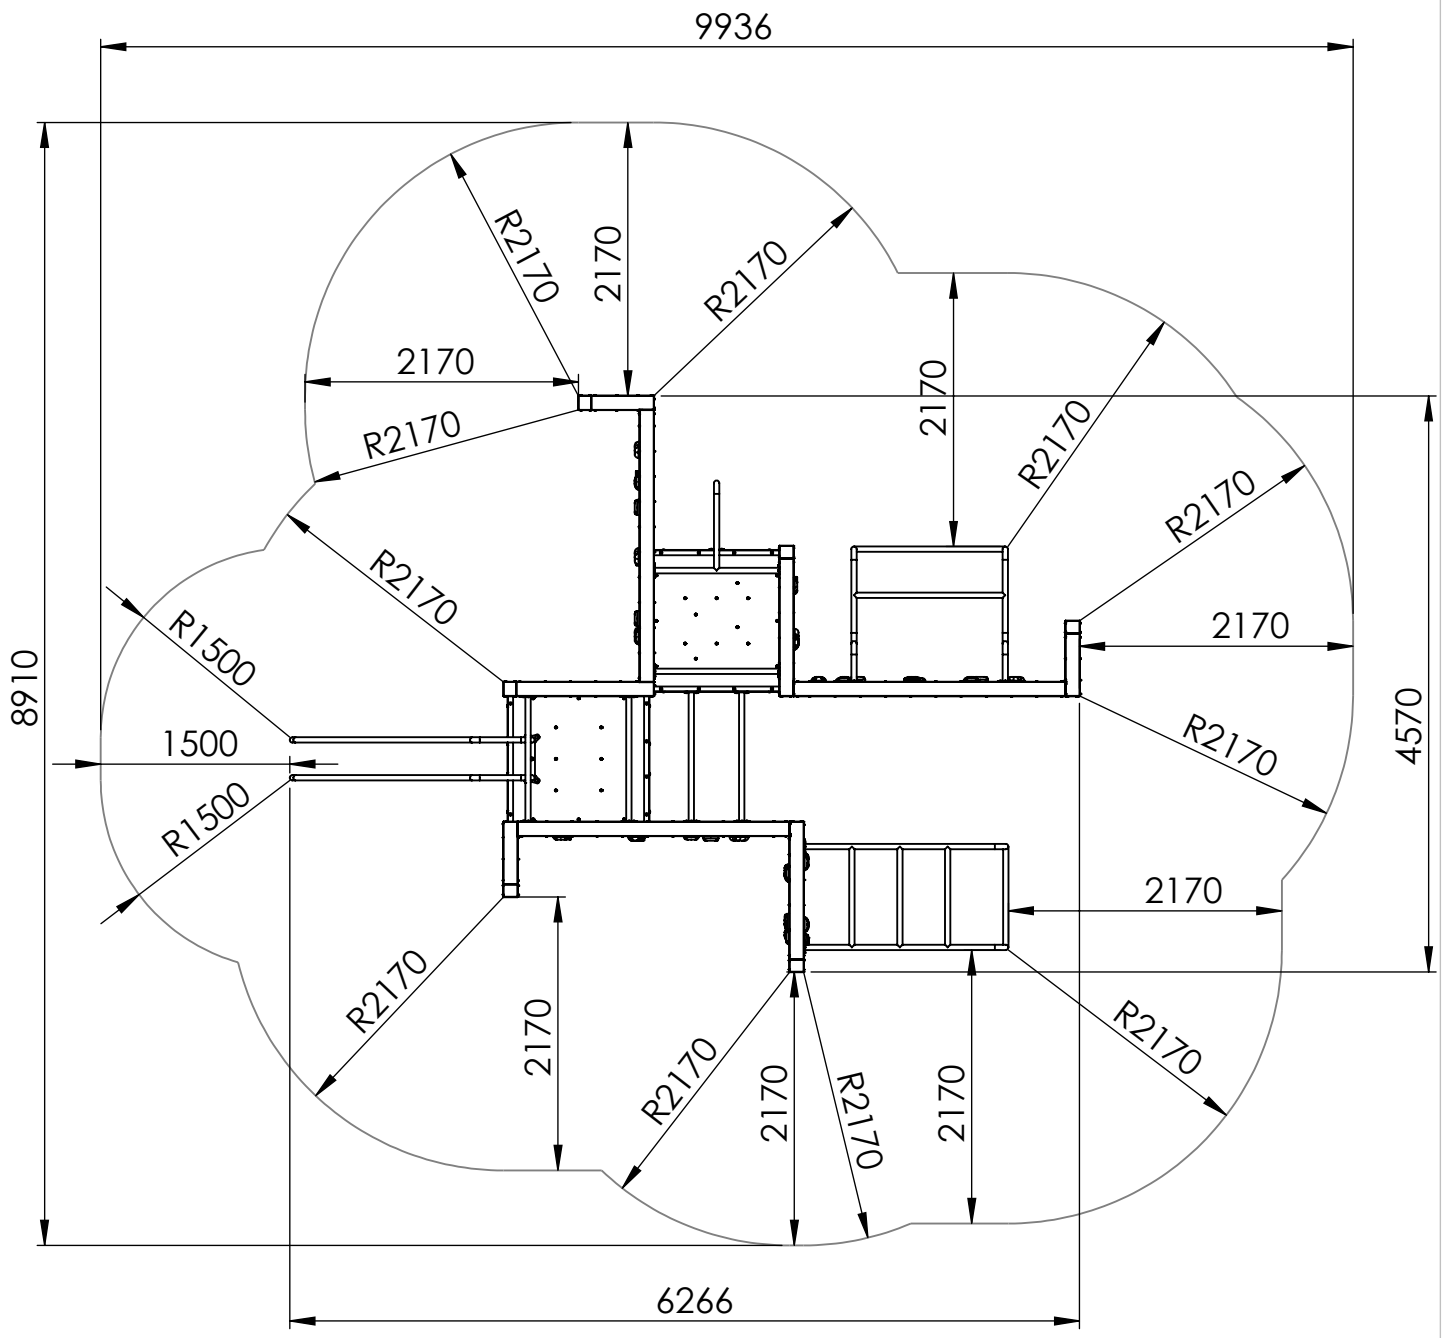


UNLESS OTHERWISE SPECIFIED: DIMENSIONS ARE IN MILLIMETERS WEIGHT ARE IN KILOGRAMM				Product code: CON203
	NAME	SIGNATURE	DATE	
DRAWN	I.Agar		18/07/2025	DESCRIPTION: Urban

READYMADE

Verklighet för drömmar

		A4
WEIGHT:	SCALE: 1:60	SHEET 2 OF 7

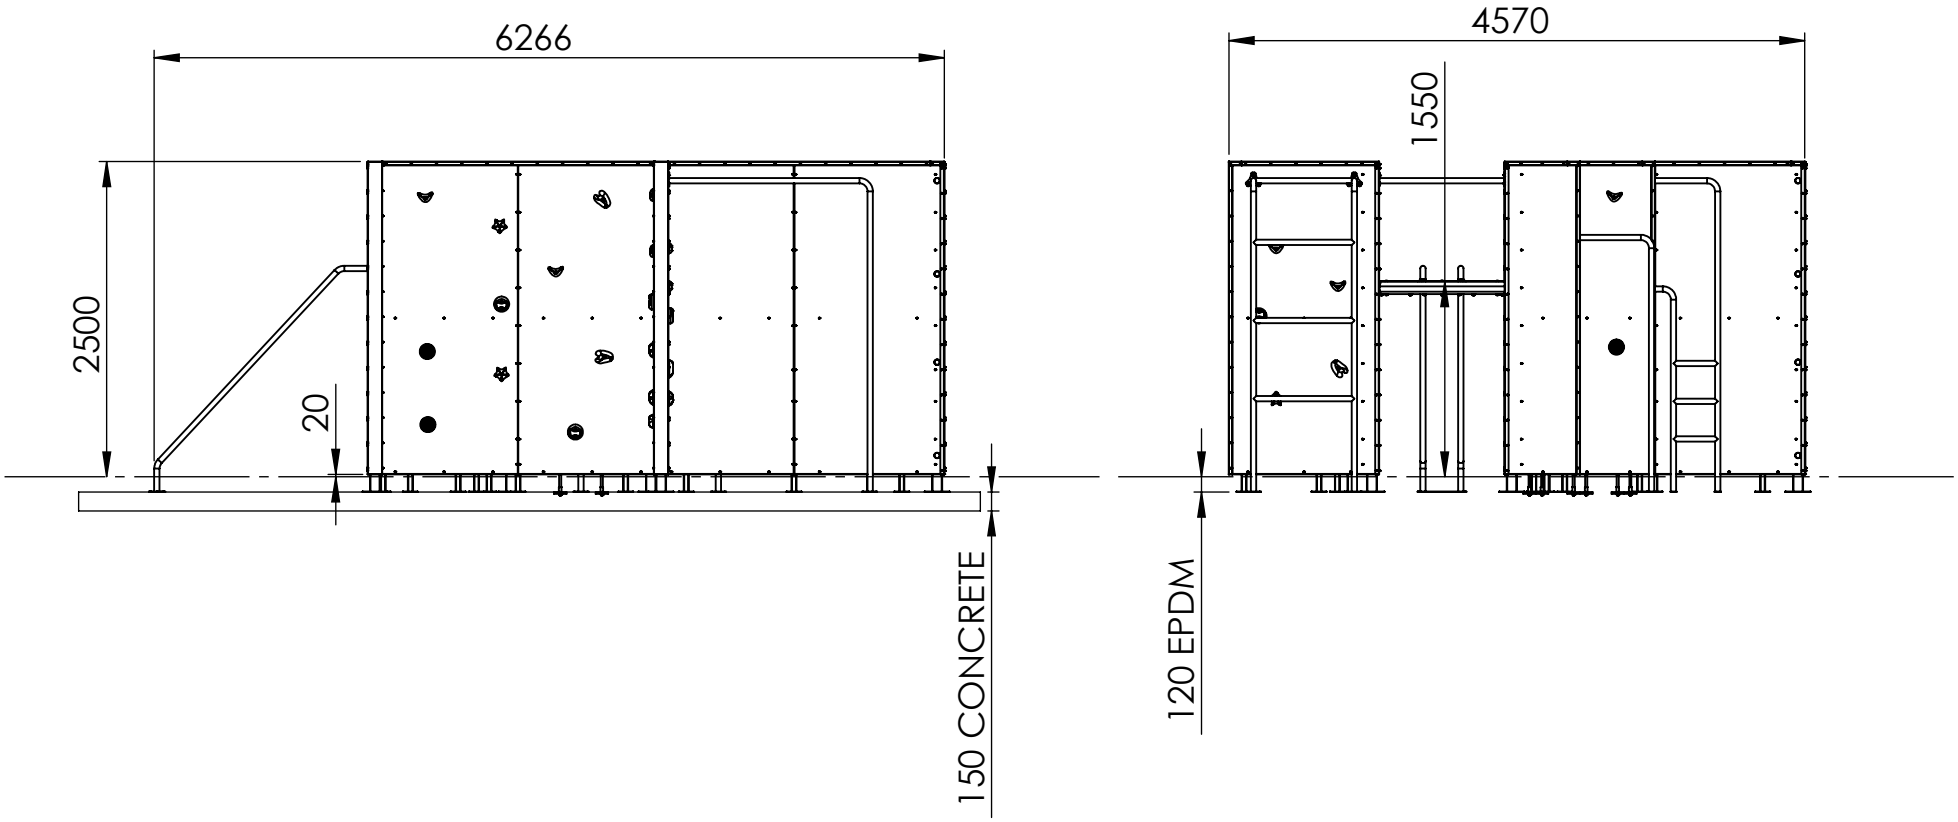

UNLESS OTHERWISE SPECIFIED: DIMENSIONS ARE IN MILLIMETERS WEIGHT ARE IN KILOGRAMM			
	NAME	SIGNATURE	DATE
DRAWN	I.Agar		18/07/2025


Product code: CON203

DESCRIPTION: Urban

READYMADE
Verklighet för drömmar

otap OÜ

		A4
WEIGHT:	SCALE: 1:60	SHEET 3 OF 7

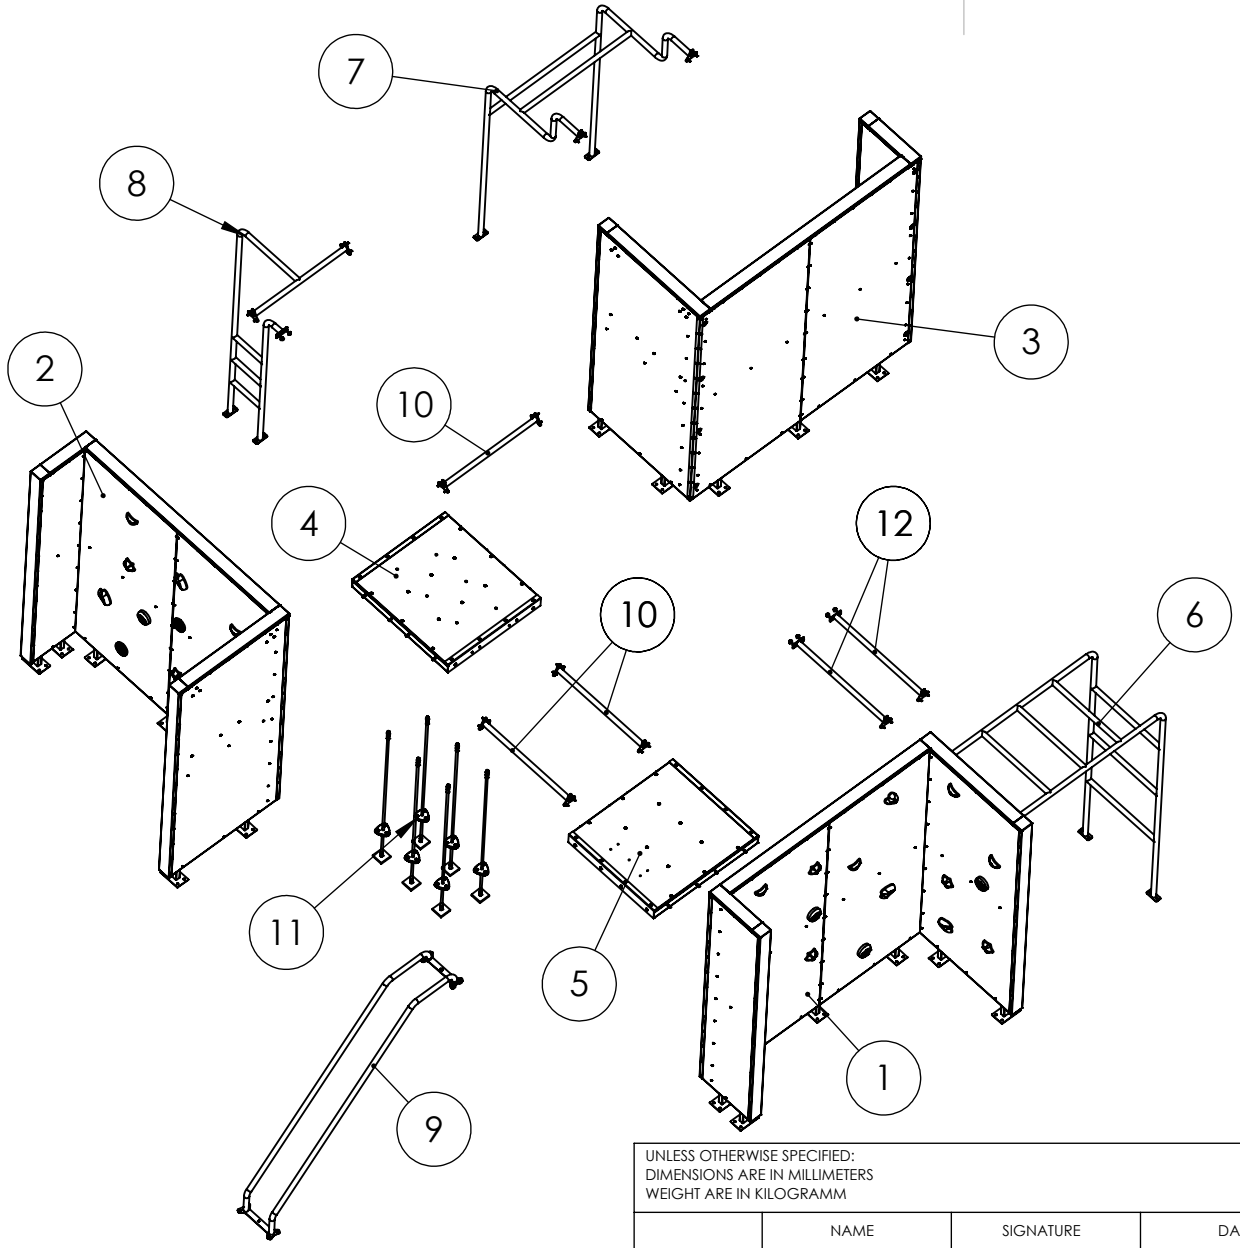

ITEM NO.	DescriptionENG	QTY.
1	CON203 wall 1	1
2	CON203 wall 2	1
3	CON203 wall 3	1
4	CON203 platform 1	1
5	CON203 platform 2	1
6	CON203 ladder 1	1
7	CON203 ladder 2	1
8	CON203 ladder 3	1
9	CON203 slide tubes	1
10	CON203 1000mm tube	3
11	CON203 rope	6
12	CON203 1031mm tube	2

UNLESS OTHERWISE SPECIFIED:
DIMENSIONS ARE IN MILLIMETERS
WEIGHT ARE IN KILOGRAMM

	NAME	SIGNATURE	DATE
DRAWN	I.Agar		18/07/2025

READYMADE
Verklighet för drömmar

otap OÜ

Product code: CON203


DESCRIPTION: Urban

A4

WEIGHT: | SCALE: 1:60 | SHEET 4 OF 7

DETAIL A

SCALE 1 : 10

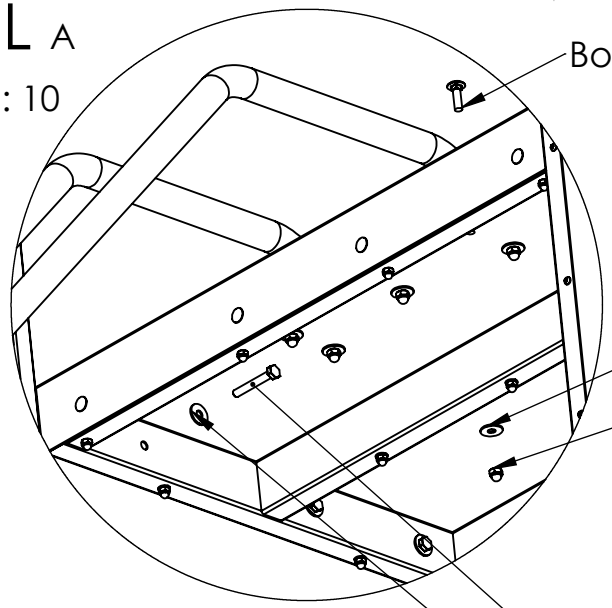


Bolt 10x35 DIN603

Washer M10 DIN9021

Capnut M10 DIN986


Bolt M10x70 fullthread DIN933

Washer M10 DIN9021

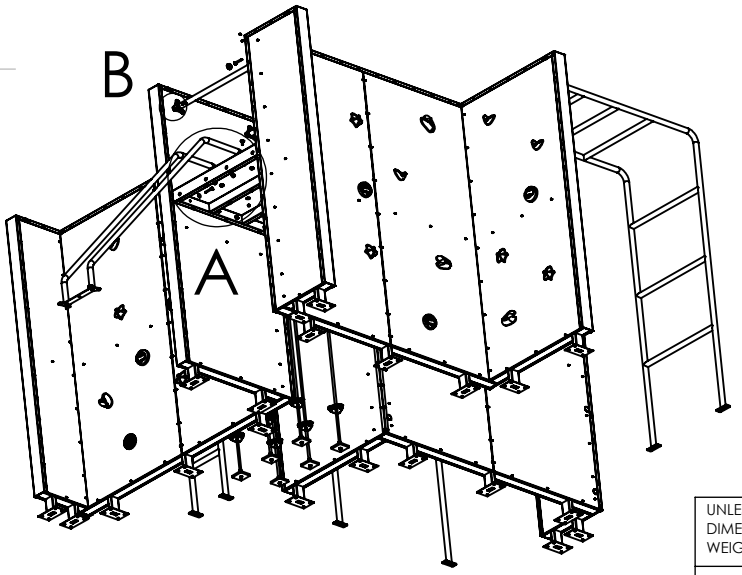

DETAIL B

SCALE 1 : 7

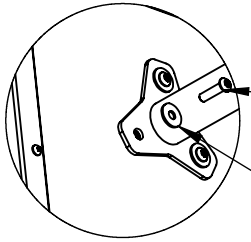

Safety bolt Art. 9121 A2 8x40 TX-PIN 40

Washer M8 DIN9021

UNLESS OTHERWISE SPECIFIED:
DIMENSIONS ARE IN MILLIMETERS
WEIGHT ARE IN KILOGRAMM

	NAME	SIGNATURE	DATE
DRAWN	I.Agar		18/07/2025

Product code: CON203


DESCRIPTION: Urban


READYMADE

Verklighet för drömmar

otap OÜ

		A4
WEIGHT:	SCALE: 1:60	SHEET 5 OF 7

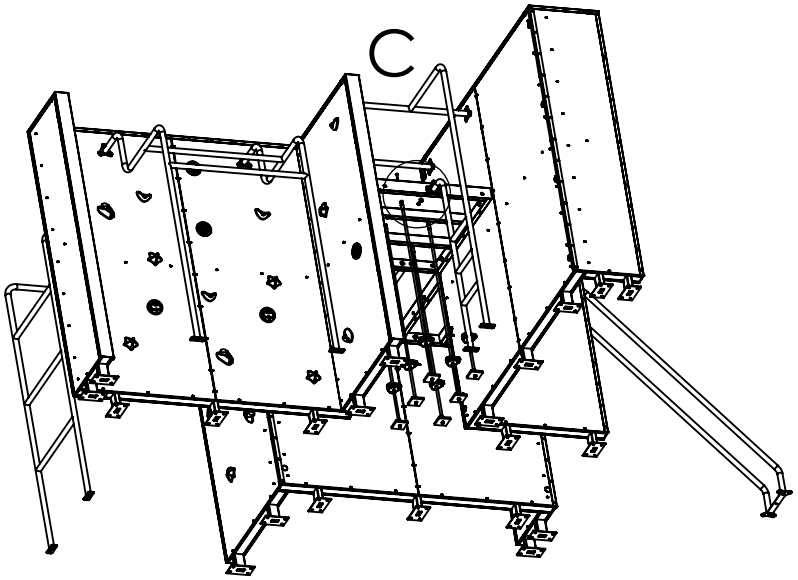

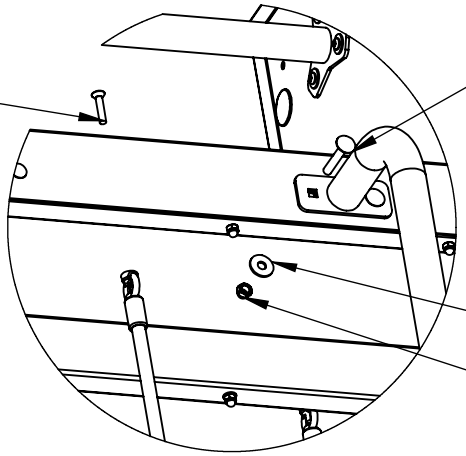

DETAIL C

SCALE 1 : 9

UNLESS OTHERWISE SPECIFIED: DIMENSIONS ARE IN MILLIMETERS WEIGHT ARE IN KILOGRAMM			
	NAME	SIGNATURE	DATE
DRAWN	I.Agar		18/07/2025

Product code: CON203

DESCRIPTION: Urban

READYMADE


Verklighet för drömmar


otap OÜ

		A4
WEIGHT:	SCALE: 1:60	SHEET 6 OF 7

DETAIL D

SCALE 1 : 6

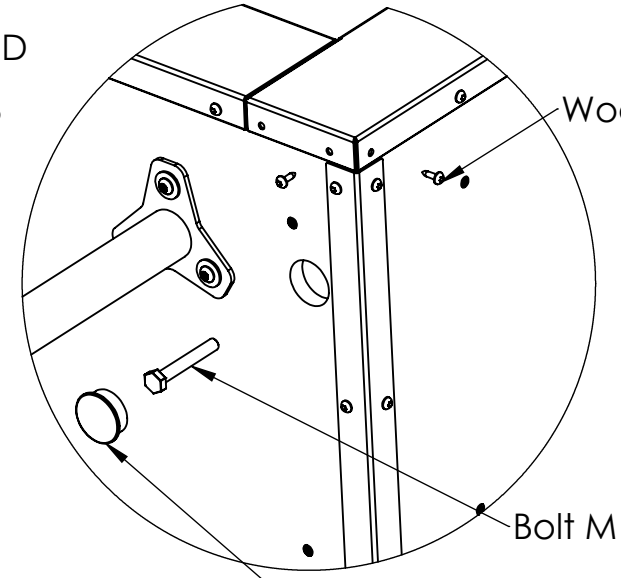

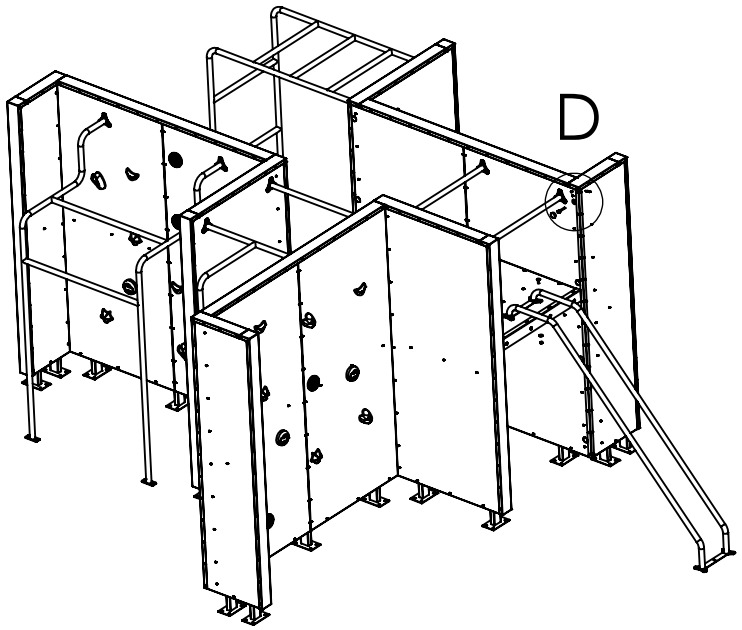

All walls/pipes are attached to the concrete with 10x90 anchors!!!

UNLESS OTHERWISE SPECIFIED: DIMENSIONS ARE IN MILLIMETERS WEIGHT ARE IN KILOGRAMM			
	NAME	SIGNATURE	DATE
DRAWN	I.Agar		18/07/2025

Product code: CON203

DESCRIPTION: Urban

READYMADE

Verklighet för drömmar

otap OÜ

		A4
WEIGHT:	SCALE: 1:60	SHEET 7 OF 7