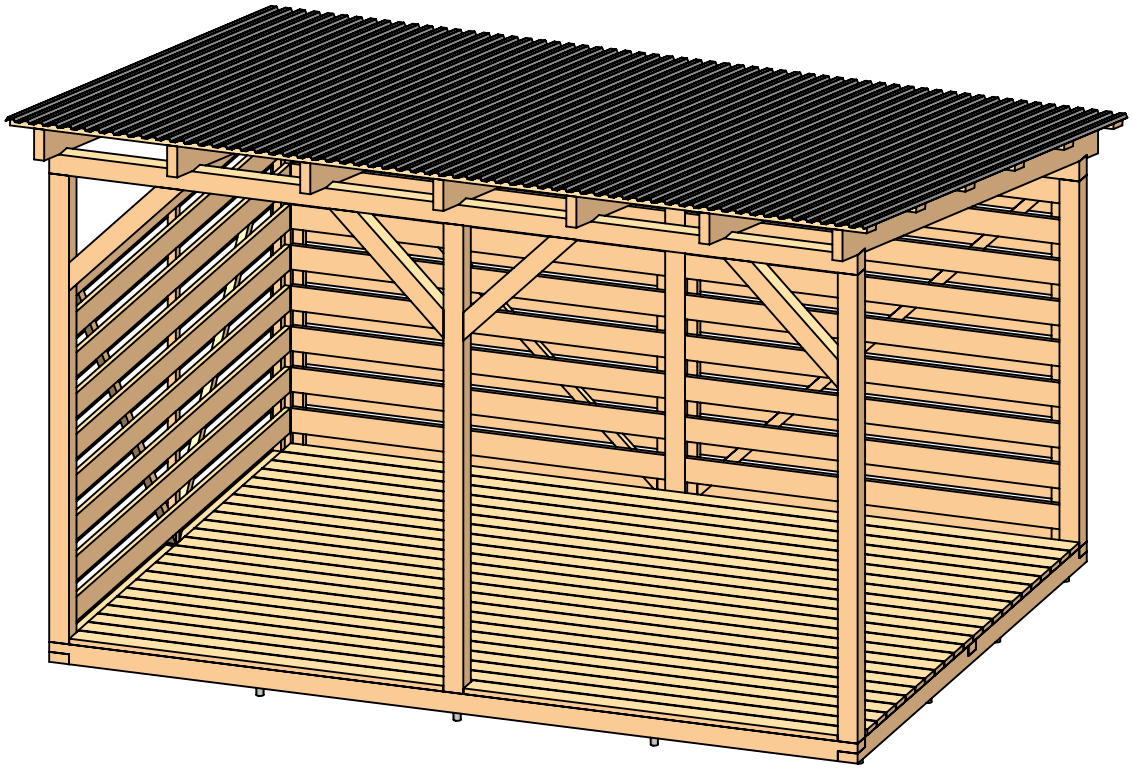


UNLESS OTHERWISE SPECIFIED:
DIMENSIONS ARE IN MILLIMETERS
WEIGHT ARE IN KILOGRAMM

	NAME	SIGNATURE	DATE	REVISION
DRAWN	M.Rebase		26.08.2012	
APP'V'D				

PART NUMBER / DWG NO.:

VP001

DESCRIPTION:

SHELTER with wooden floor, 3x4m

READYMADE

Verklighet för drömmar

MATERIAL: wood, metal, plastic


A4

WEIGHT:

SCALE: 1:35

SHEET 1 OF 7

safety area

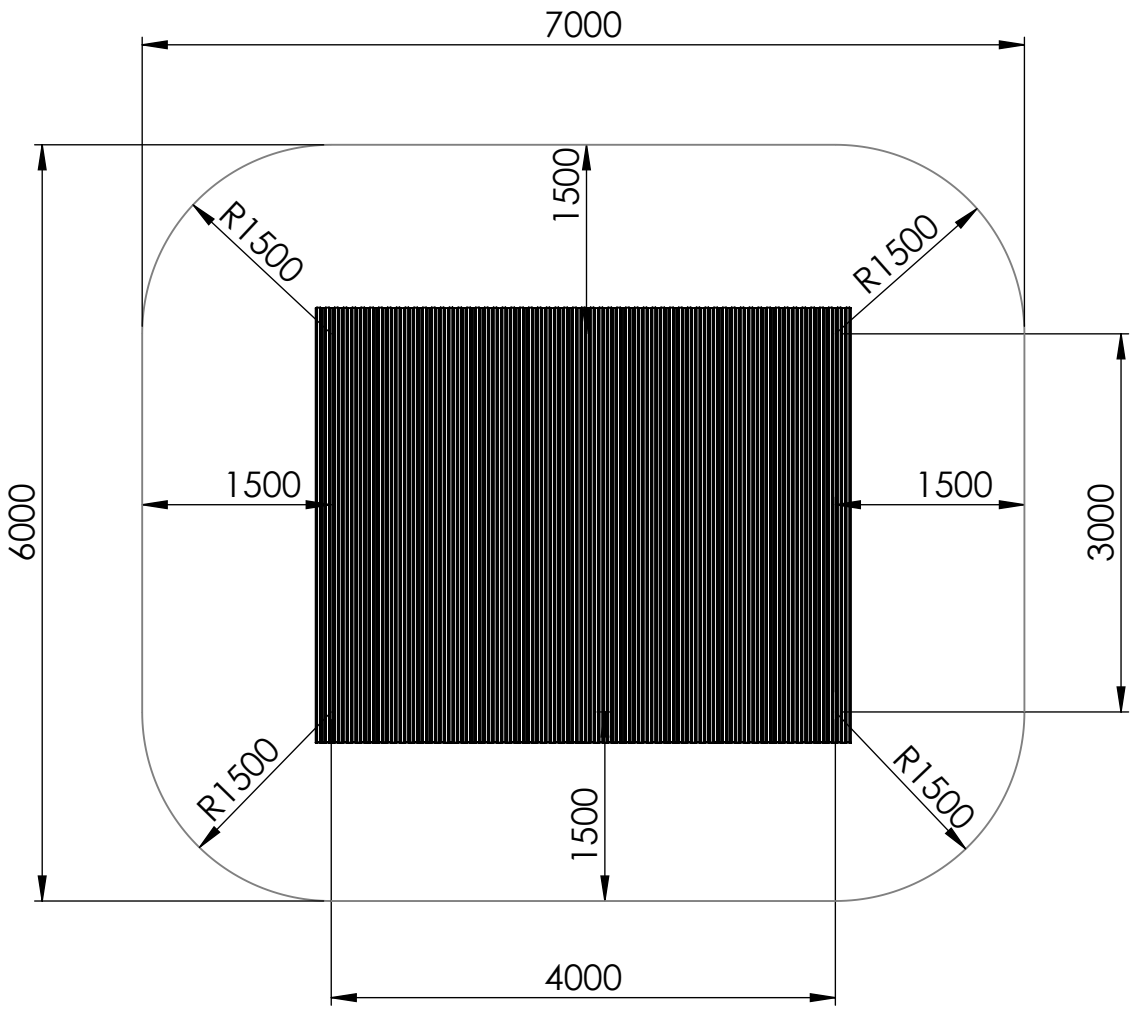

UNLESS OTHERWISE SPECIFIED: DIMENSIONS ARE IN MILLIMETERS WEIGHT ARE IN KILOGRAMM				
	NAME	SIGNATURE	DATE	REVISION
DRAWN	M.Rebase		26.08.2012	
APPV'D				


PART NUMBER / DWG NO.:
VP001

DESCRIPTION:
SHELTER with wooden floor, 3x4m

READYMADE
Verklighet för drömmar

MATERIAL: wood, metal, plastic		A4
WEIGHT:	SCALE: 1:60	SHEET 2 OF 7

foundation

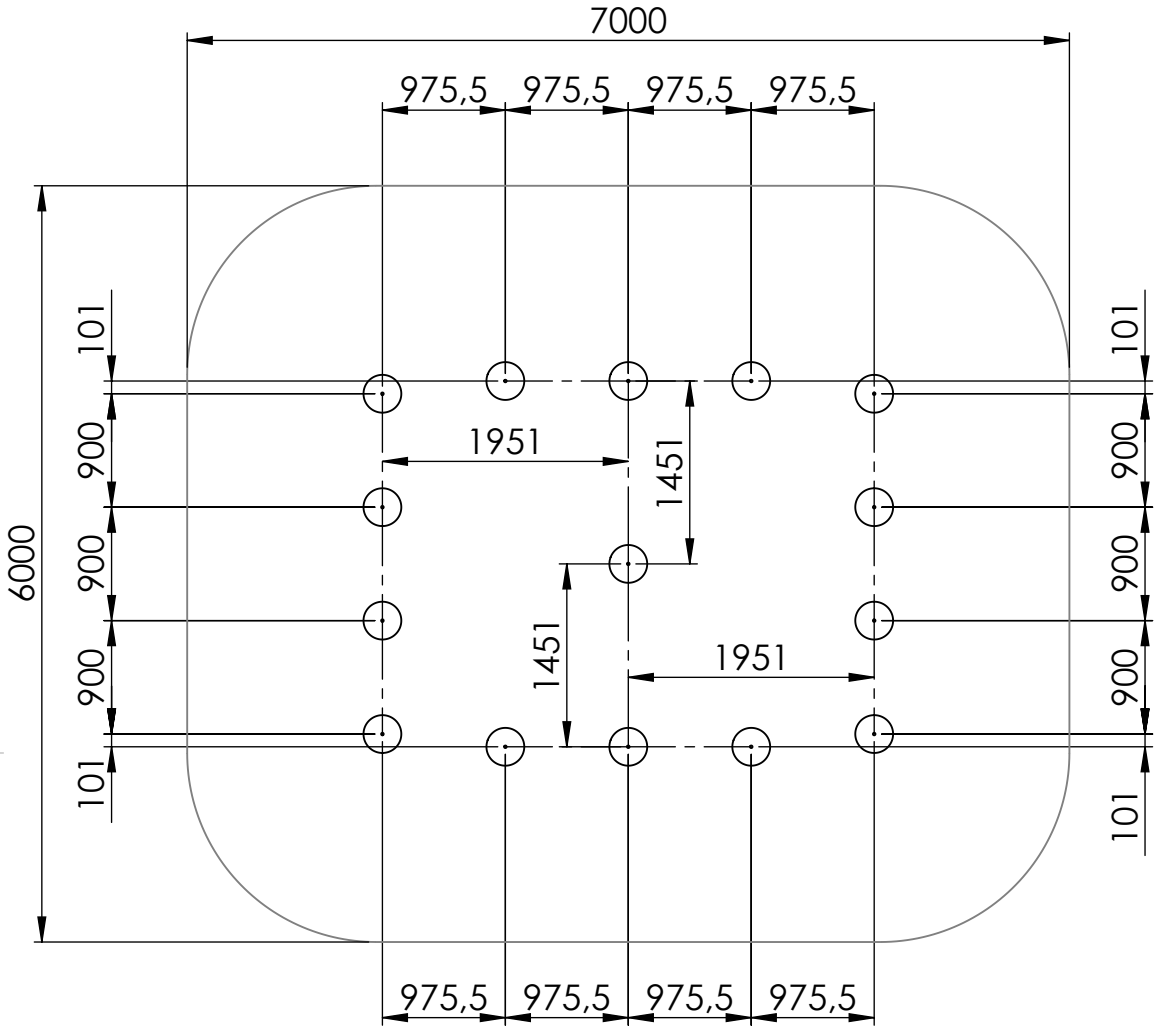



UNLESS OTHERWISE SPECIFIED: DIMENSIONS ARE IN MILLIMETERS WEIGHT ARE IN KILOGRAMM					PART NUMBER / DWG NO.: VP001
	NAME	SIGNATURE	DATE	REVISION	
DRAWN	M.Rebase		26.08.2012		DESCRIPTION: SHELTER with wooden floor, 3x4m
APPV'D					

READYMADE

Verklighet för drömmar

MATERIAL: wood, metal, plastic		A4
WEIGHT:	SCALE: 1:60	SHEET 3 OF 7

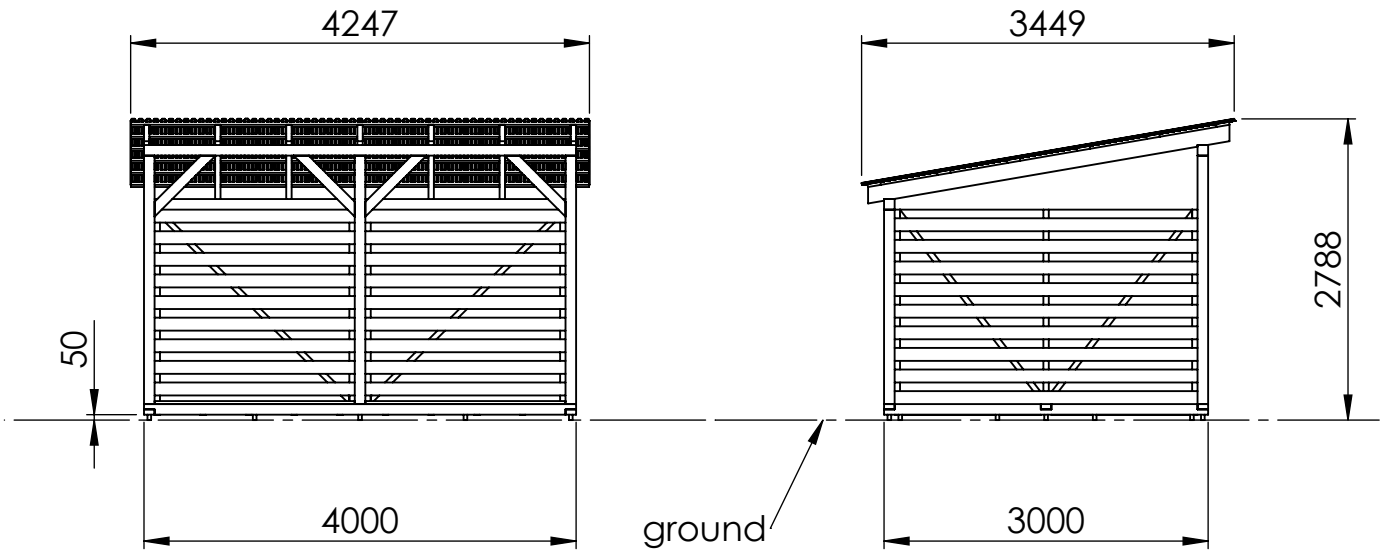

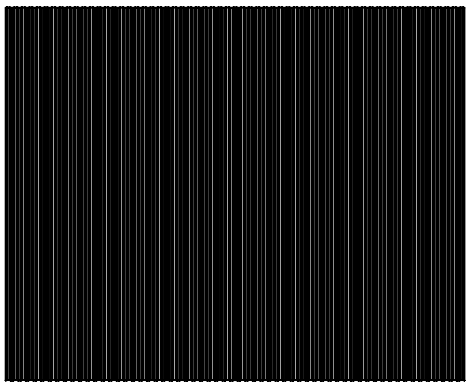

UNLESS OTHERWISE SPECIFIED: DIMENSIONS ARE IN MILLIMETERS WEIGHT ARE IN KILOGRAMM				
	NAME	SIGNATURE	DATE	REVISION
DRAWN	M.Rebase		26.08.2012	
APP'V'D				

PART NUMBER / DWG NO.:

VP001


DESCRIPTION:


SHELTER with wooden floor, 3x4m

READYMADE

Verklighet för drömmar

MATERIAL:		
wood, metal, plastic		A4
WEIGHT:	SCALE: 1:70	SHEET 4 OF 7

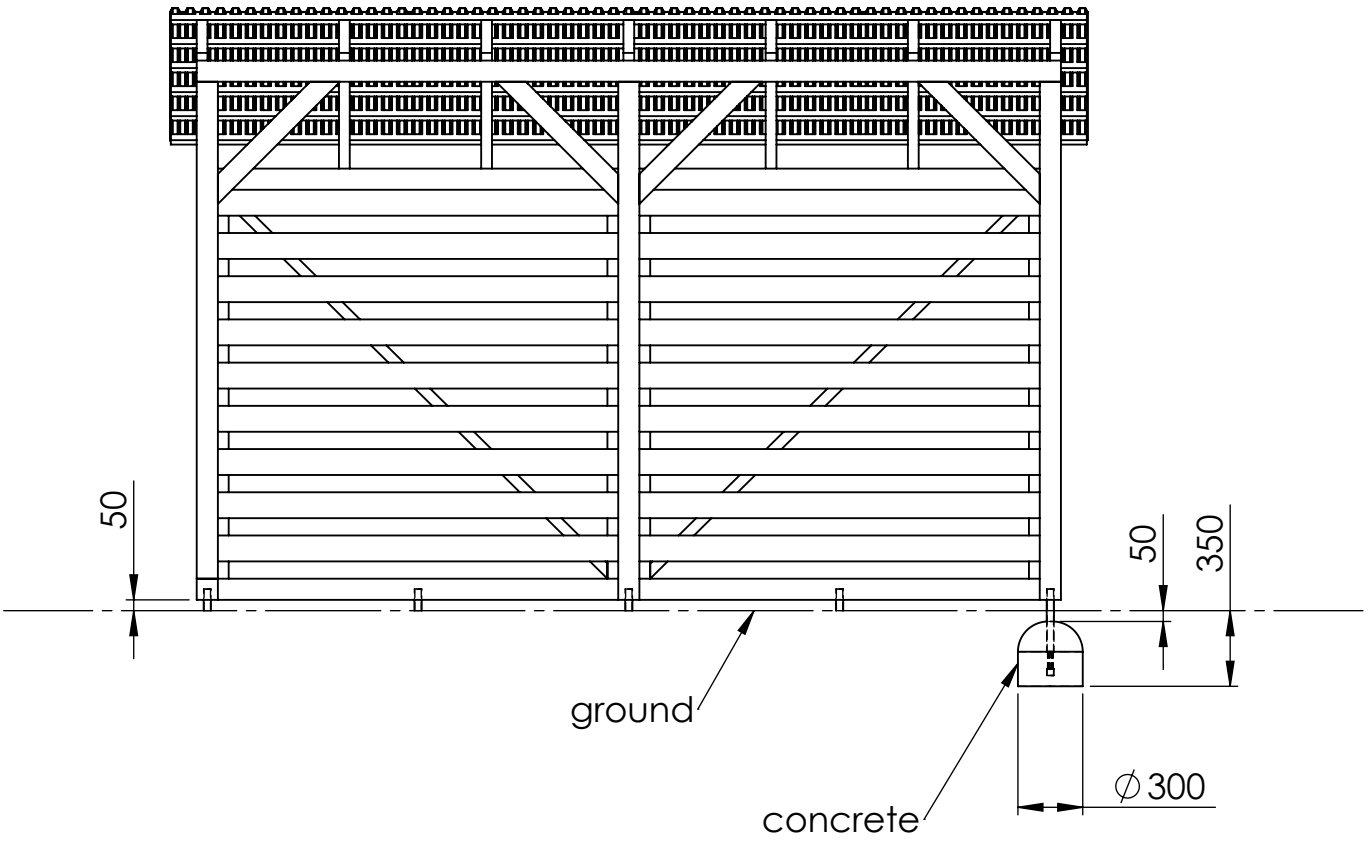

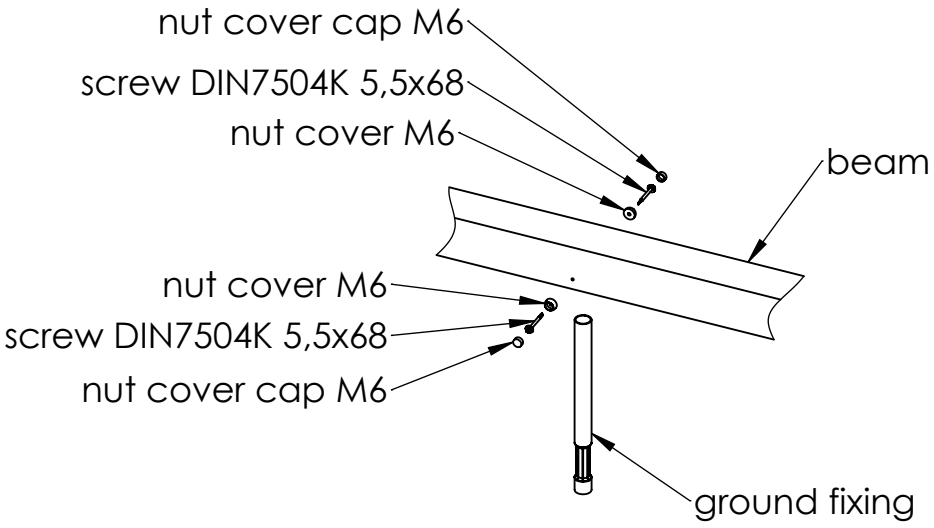


UNLESS OTHERWISE SPECIFIED: DIMENSIONS ARE IN MILLIMETERS WEIGHT ARE IN KILOGRAMM					PART NUMBER / DWG NO.: VP001
	NAME	SIGNATURE	DATE	REVISION	
DRAWN	M.Rebase		26.08.2012		DESCRIPTION: SHELTER with wooden floor, 3x4m
APP'V'D					

READYMADE

Verklighet för drömmar

MATERIAL: wood, metal, plastic		A4
WEIGHT:	SCALE: 1:35	SHEET 5 OF 7

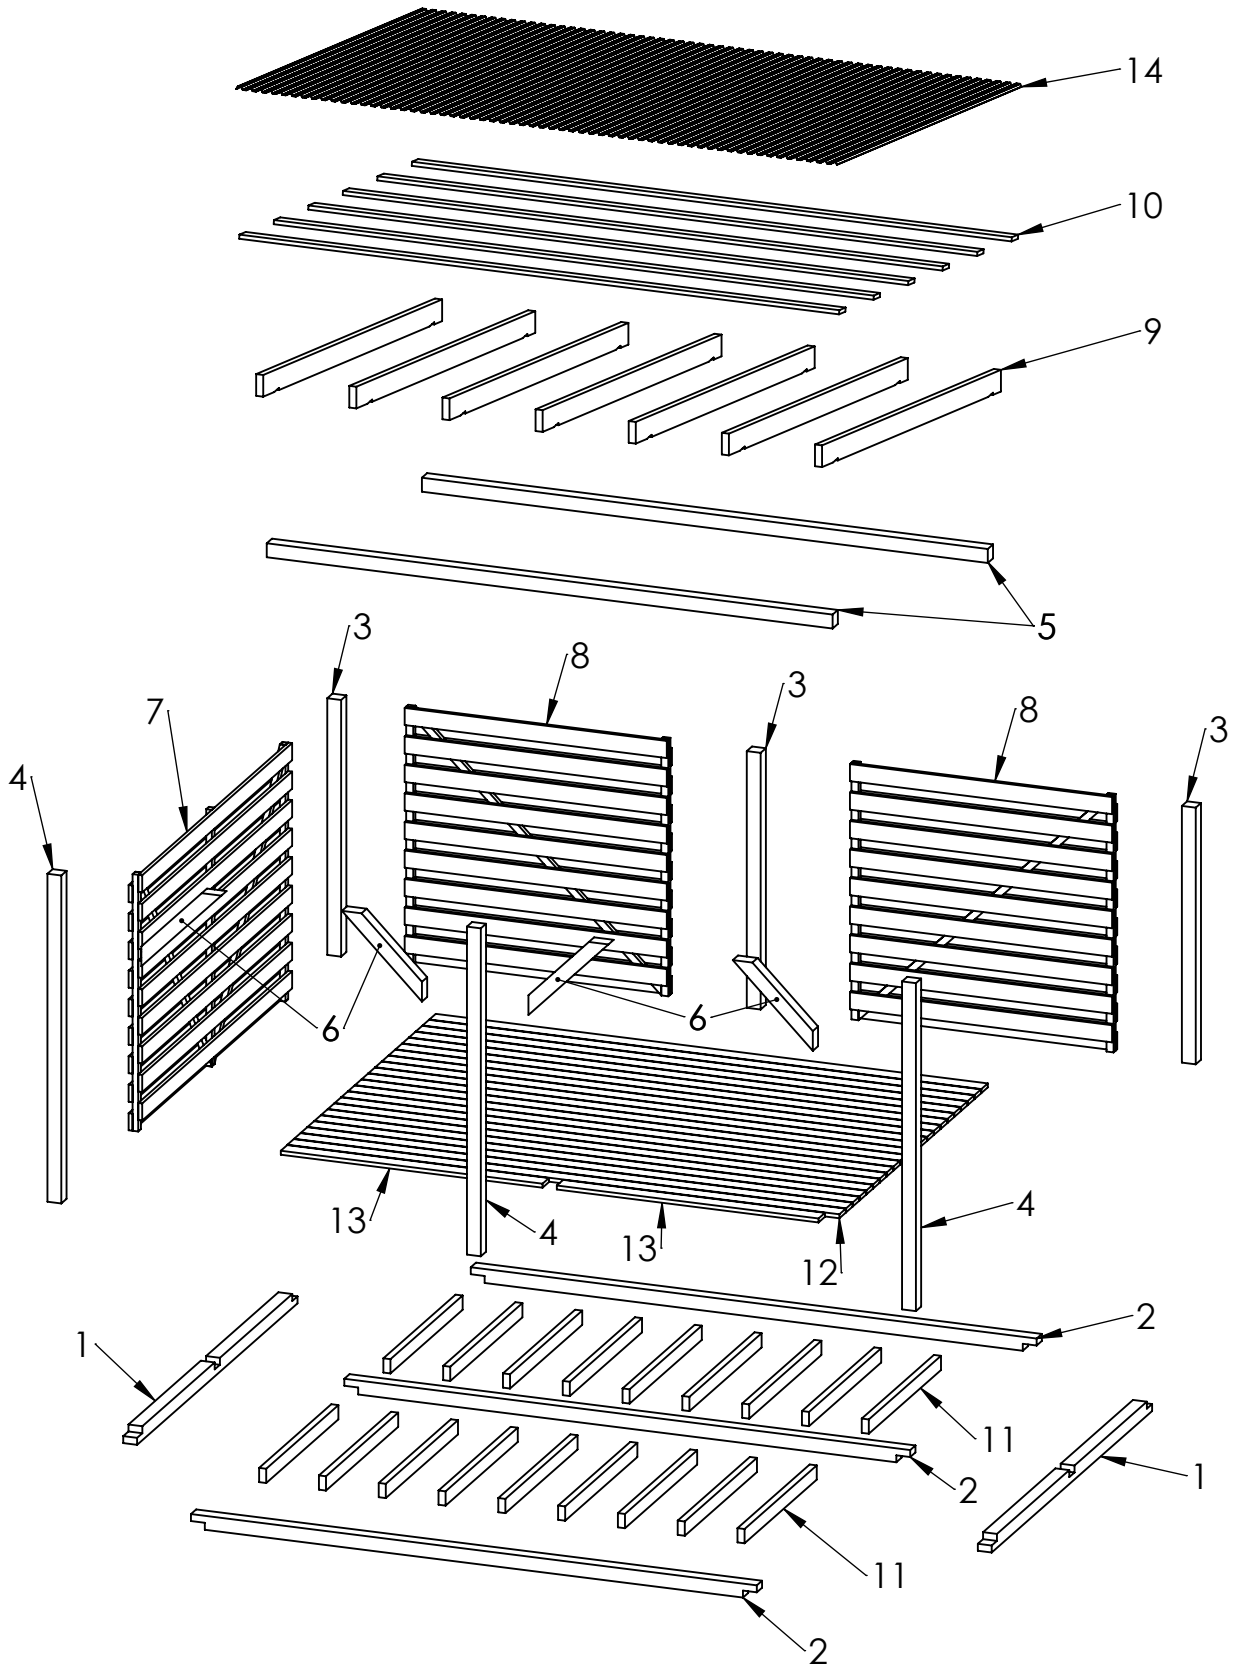

UNLESS OTHERWISE SPECIFIED: DIMENSIONS ARE IN MILLIMETERS WEIGHT ARE IN KILOGRAMM				
	NAME	SIGNATURE	DATE	REVISION
DRAWN	M.Rebase		26.08.2012	
APPV'D				

PART NUMBER / DWG NO.:

VP001

DESCRIPTION:

SHELTER with wooden floor, 3x4m

READYMADE

Verklighet för drömmar

MATERIAL: wood, metal, plastic		A4
WEIGHT:	SCALE: 1:50	SHEET 6 OF 7

ITEM NO.	PART NUMBER	DESCRIPTION	QTY.
1	beam 98x98x3000-3 cut outs	impregnated laminated wood	2
2	beam 98x98x4000-2 cut outs	impregnated laminated wood	3
3	beam 98x98x1800	impregnated laminated wood	3
4	beam 98x98x2300	impregnated laminated wood	3
5	beam 98x98x4000	impregnated laminated wood	2
6	beam 98x98x800	impregnated laminated wood	4
7	wall 1800x2804	impregnated wood	1
8	wall 1800x1850	impregnated wood	2
9	beam 50x150x3425	wood	7
10	board 28x120x4240	wood	6
11	beam 50x100x1350	impregnated wood	18
12	board 28x120x3902	impregnated wood	22
13	board 28x120x1850	impregnated wood	2
14	roof panel 1095x3500	PE plastic	4

UNLESS OTHERWISE SPECIFIED:
DIMENSIONS ARE IN MILLIMETERS
WEIGHT ARE IN KILOGRAMM

	NAME	SIGNATURE	DATE	REVISION
DRAWN	M.Rebase		26.08.2012	
APPV'D				

PART NUMBER / DWG NO.:
VP001

DESCRIPTION:
SHELTER with wooden floor, 3x4m

READYMADE
Verklighet för drömmar

MATERIAL:
wood, metal, plastic

A4

WEIGHT:

SCALE: 1:50

SHEET 7 OF 7