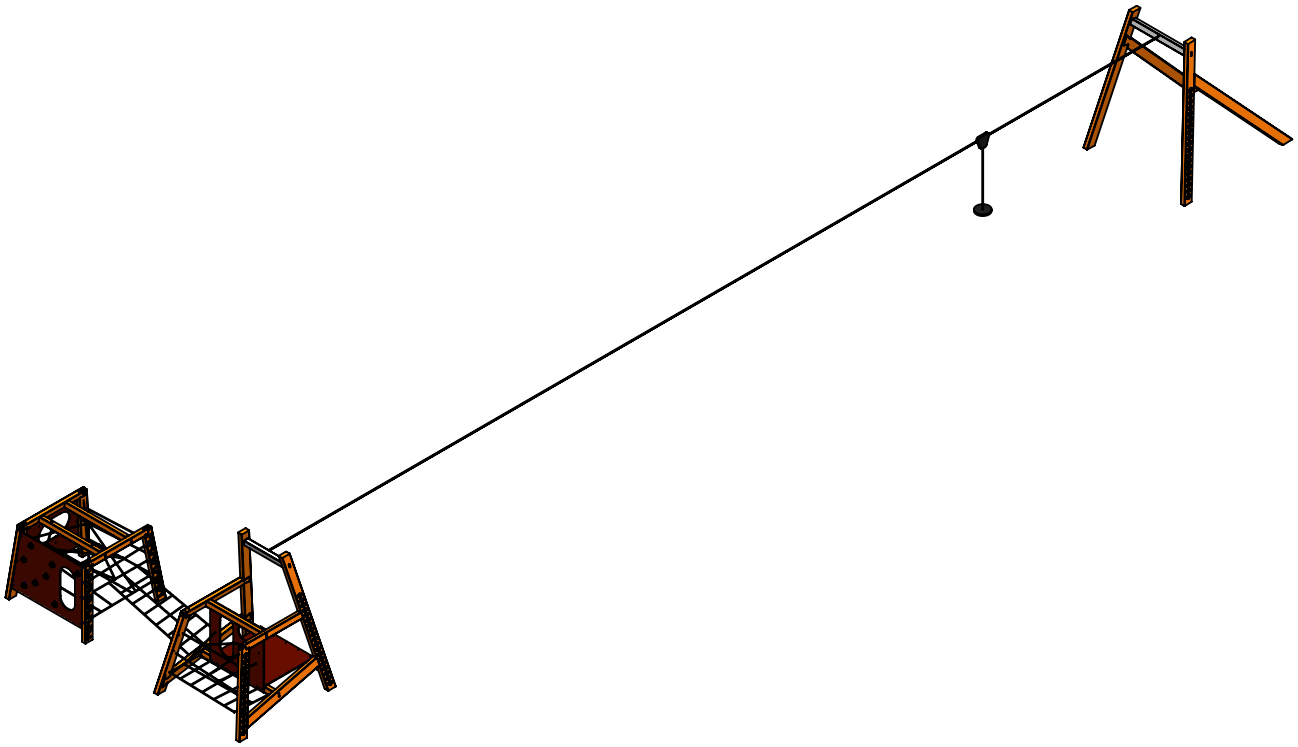


UNLESS OTHERWISE SPECIFIED:
DIMENSIONS ARE IN MILLIMETERS
WEIGHT ARE IN KILOGRAMM

	NAME	SIGNATURE	DATE	REVISION
DRAWN	M.Rebase		07.02.2013	
APPV'D				

PART NUMBER / DWG NO.:

AM014

DESCRIPTION:

AMAZON

READYMADE

Verklighet för drömmar

MATERIAL: wood, metal, plastic


A4

WEIGHT:

SCALE: 1:150

SHEET 1 OF 7

safety area

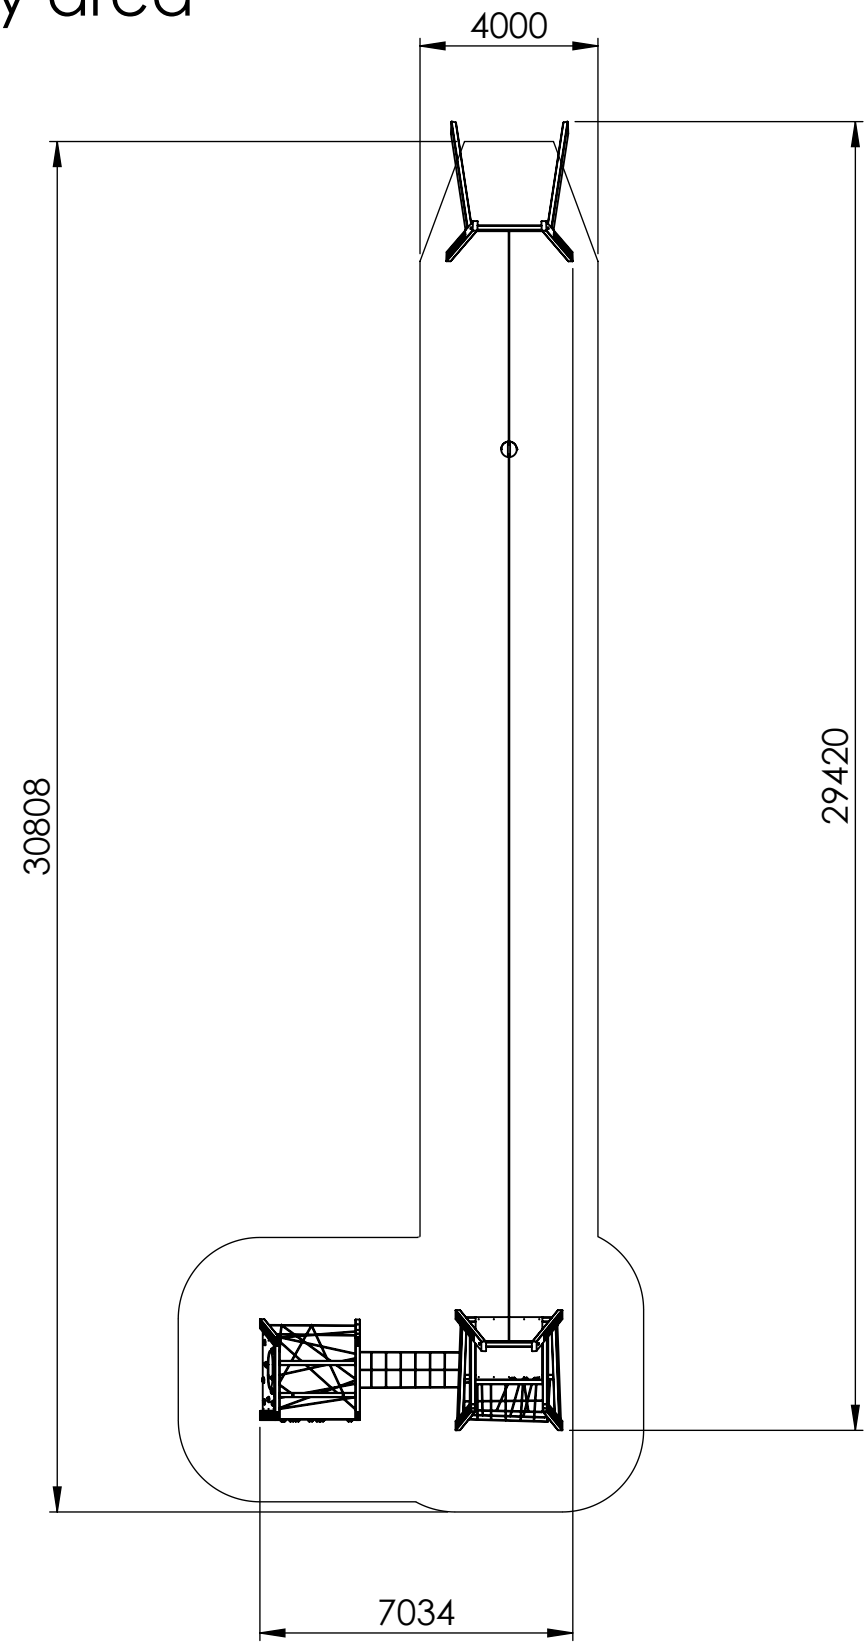


UNLESS OTHERWISE SPECIFIED: DIMENSIONS ARE IN MILLIMETERS WEIGHT ARE IN KILOGRAMM					PART NUMBER / DWG NO.: AM014
	NAME	SIGNATURE	DATE	REVISION	
DRAWN	M.Rebase		07.02.2013		DESCRIPTION: AMAZON
APPV'D					

READYMADE

Verklighet för drömmar

MATERIAL: wood, metal, plastic		A4
WEIGHT:	SCALE: 1:170	SHEET 2 OF 7

foundation

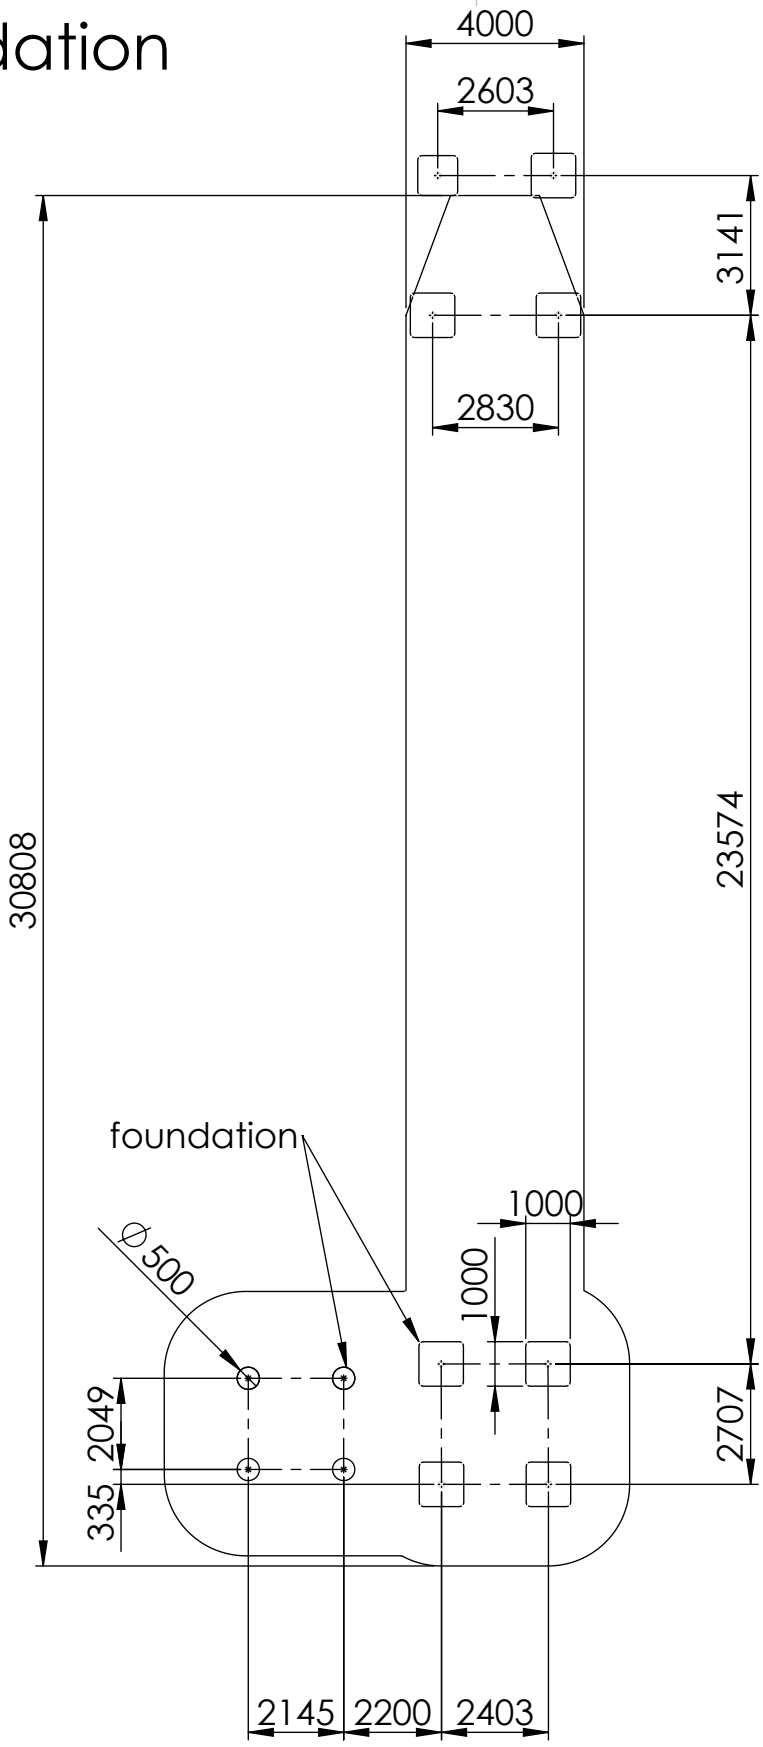


depth of foundation 700mm

UNLESS OTHERWISE SPECIFIED: DIMENSIONS ARE IN MILLIMETERS WEIGHT ARE IN KILOGRAMM					PART NUMBER / DWG NO.: AM014
	NAME	SIGNATURE	DATE	REVISION	
DRAWN	M.Rebase		07.02.2013		DESCRIPTION: AMAZON
APPV'D					


READYMADE

Verklighet för drömmar

MATERIAL: wood, metal, plastic		A4
WEIGHT:	SCALE: 1:170	SHEET 3 OF 7

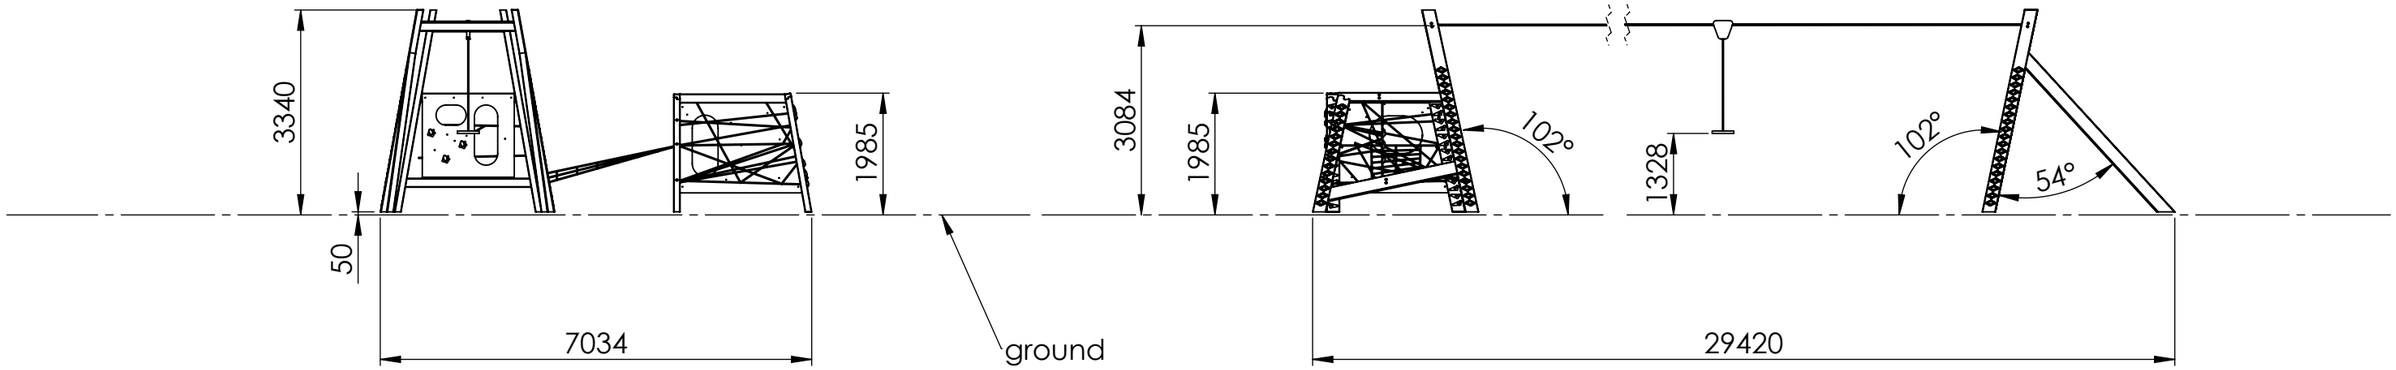

One of the towers should be installed at the altitude higher than the level at which the second tower was installed. The difference: at least 0.5m.

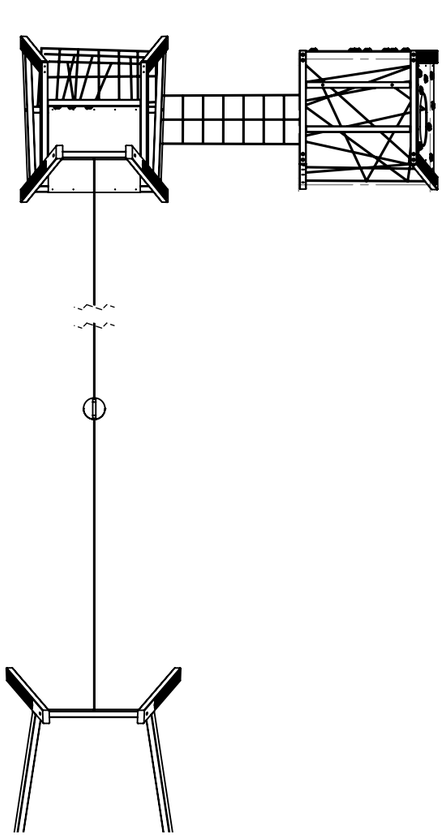

READYMADE

Verklighet för drömmar

UNLESS OTHERWISE SPECIFIED: DIMENSIONS ARE IN MILLIMETERS WEIGHT ARE IN KILOGRAMM				
	NAME	SIGNATURE	DATE	REVISION
DRAWN	M.Rebase		07.02.2013	
APPV'D				

Tiptiptap OÜ
Veetorni 9,
Jüri alevik, Rae vald,
75301 Harjumaa

PART NUMBER / DWG NO.: AM014

DESCRIPTION: AMAZON


MATERIAL: wood, metal, plastic


A3

WEIGHT:

SCALE: 1:100

SHEET 4 OF 7

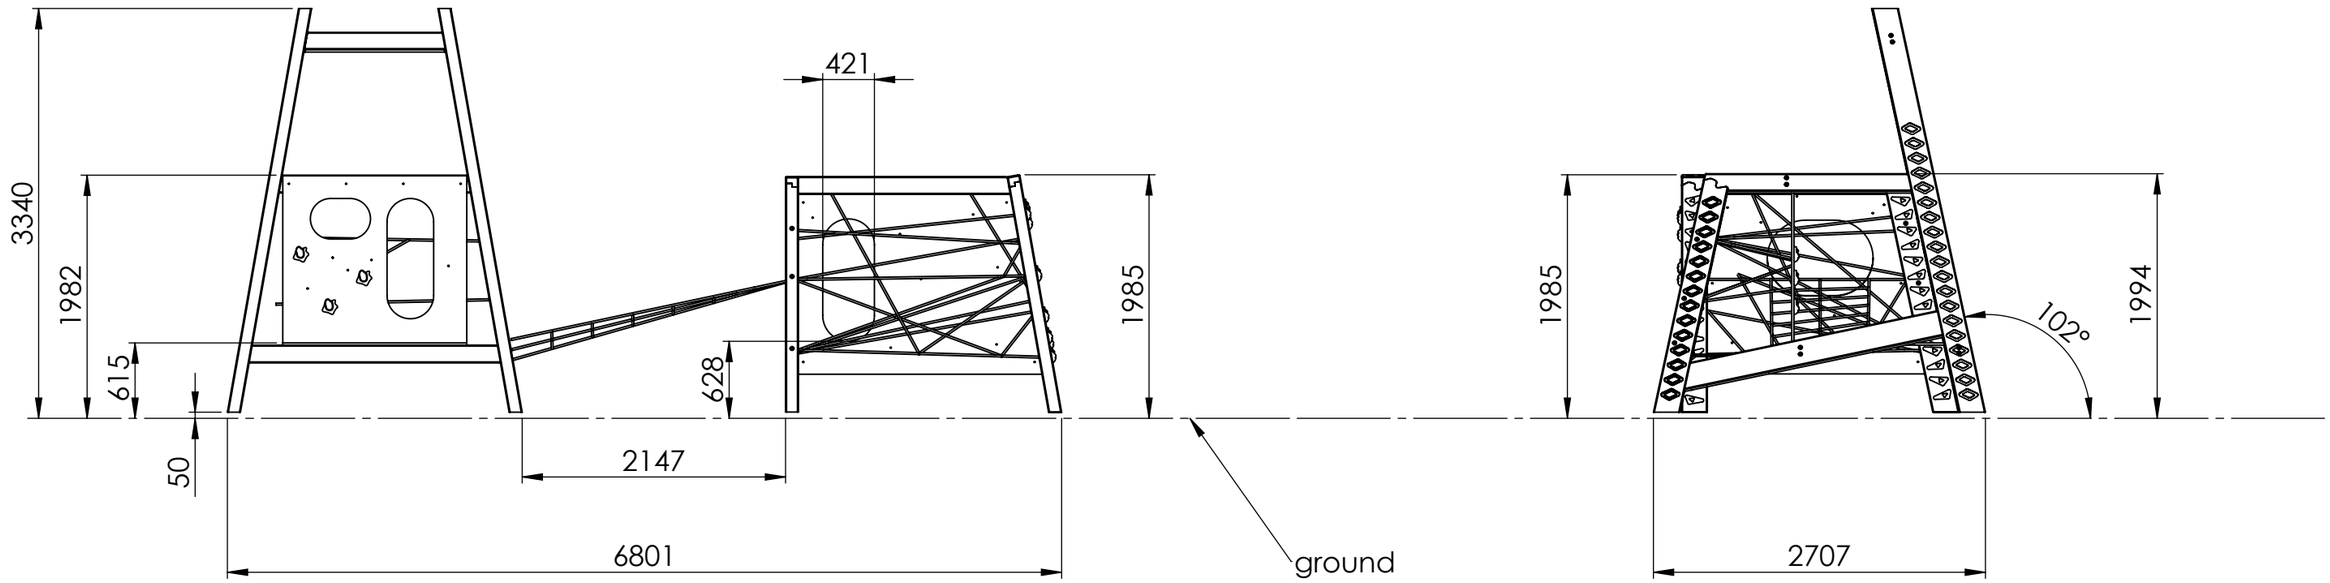

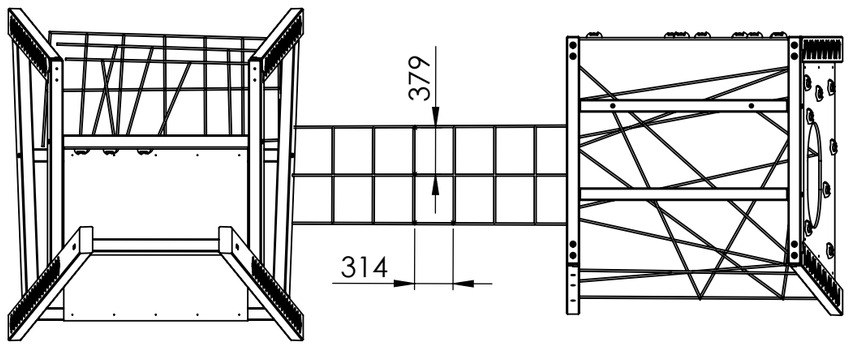

READYMADE

Verklighet för drömmar

UNLESS OTHERWISE SPECIFIED: DIMENSIONS ARE IN MILLIMETERS WEIGHT ARE IN KILOGRAMM				
	NAME	SIGNATURE	DATE	REVISION
DRAWN	M.Rebase		07.02.2013	
APPV'D				

Tiptiptap OÜ
Veetorni 9,
Jüri alevik, Rae vald,
75301 Harjumaa

PART NUMBER / DWG NO.: AM014

DESCRIPTION: AMAZON


MATERIAL: wood, metal, plastic

A3

WEIGHT:

SCALE: 1:50

SHEET 5 OF 7

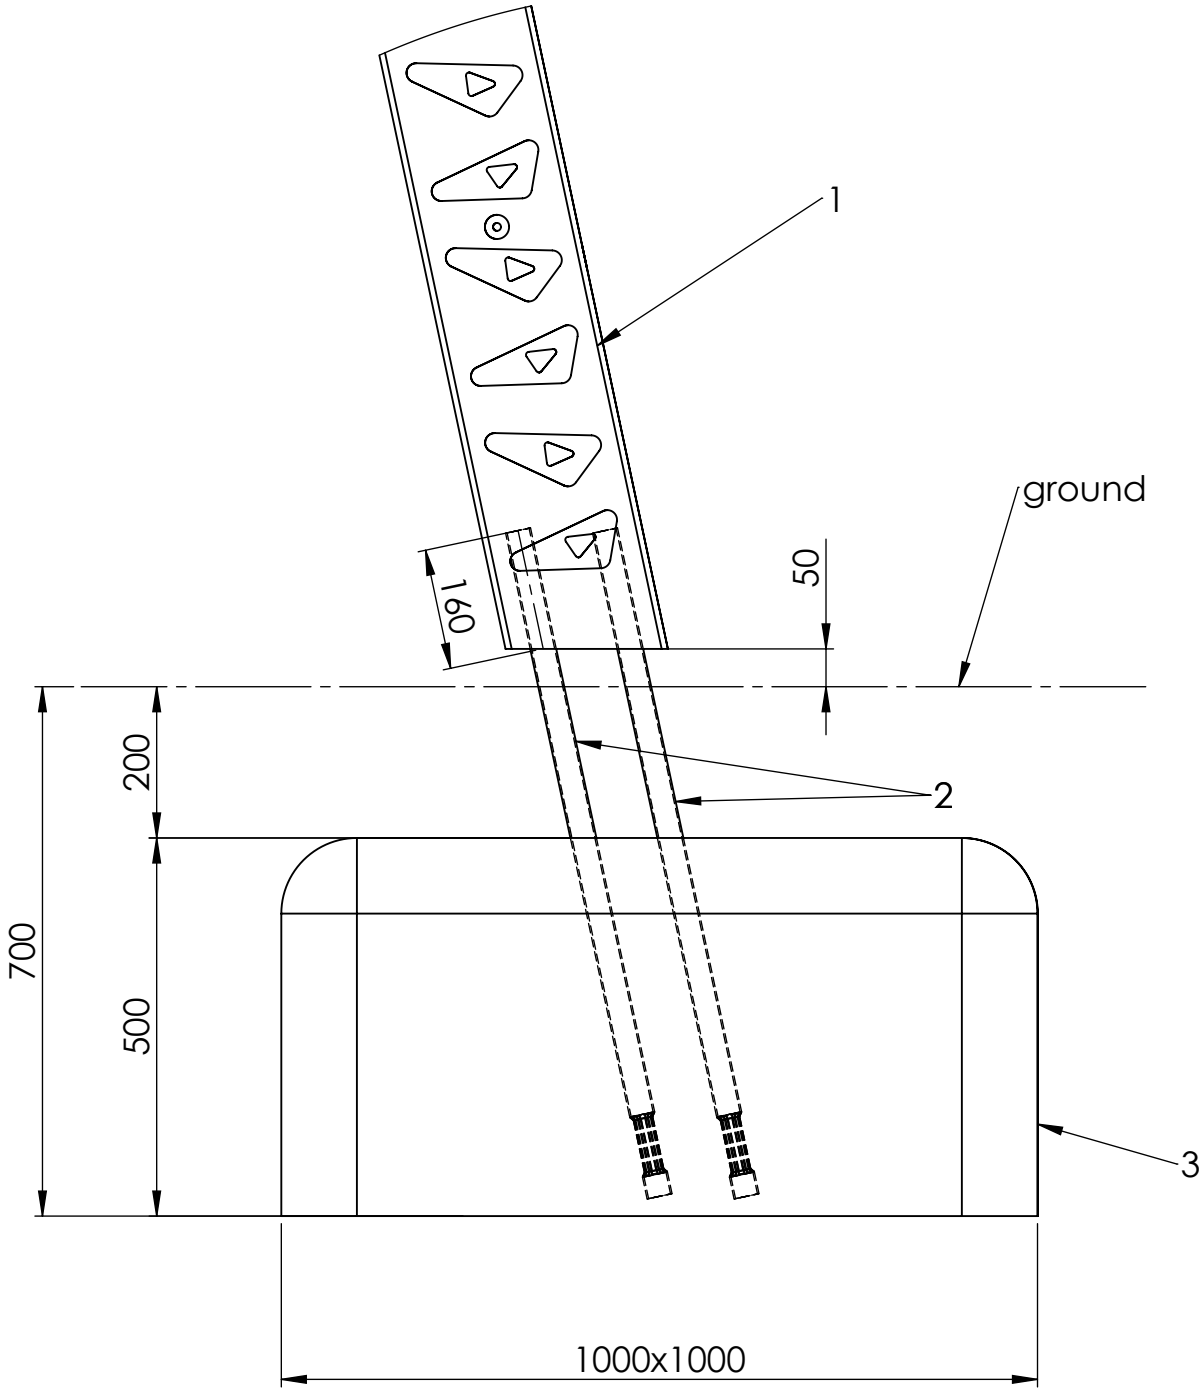

ITEM NO.	PART NUMBER
1	post 105x210
2	metal ground fixing L_900
3	concrete

UNLESS OTHERWISE SPECIFIED:
DIMENSIONS ARE IN MILLIMETERS
WEIGHT ARE IN KILOGRAMM

	NAME	SIGNATURE	DATE	REVISION
DRAWN	M.Rebase		07.02.2013	
APPV'D				


PART NUMBER / DWG NO.:
AM014

DESCRIPTION:
AMAZON

READYMADE
Verklighet för drömmar

MATERIAL: wood, metal, plastic | A4

WEIGHT: | SCALE: 1:10 | SHEET 6 OF 7

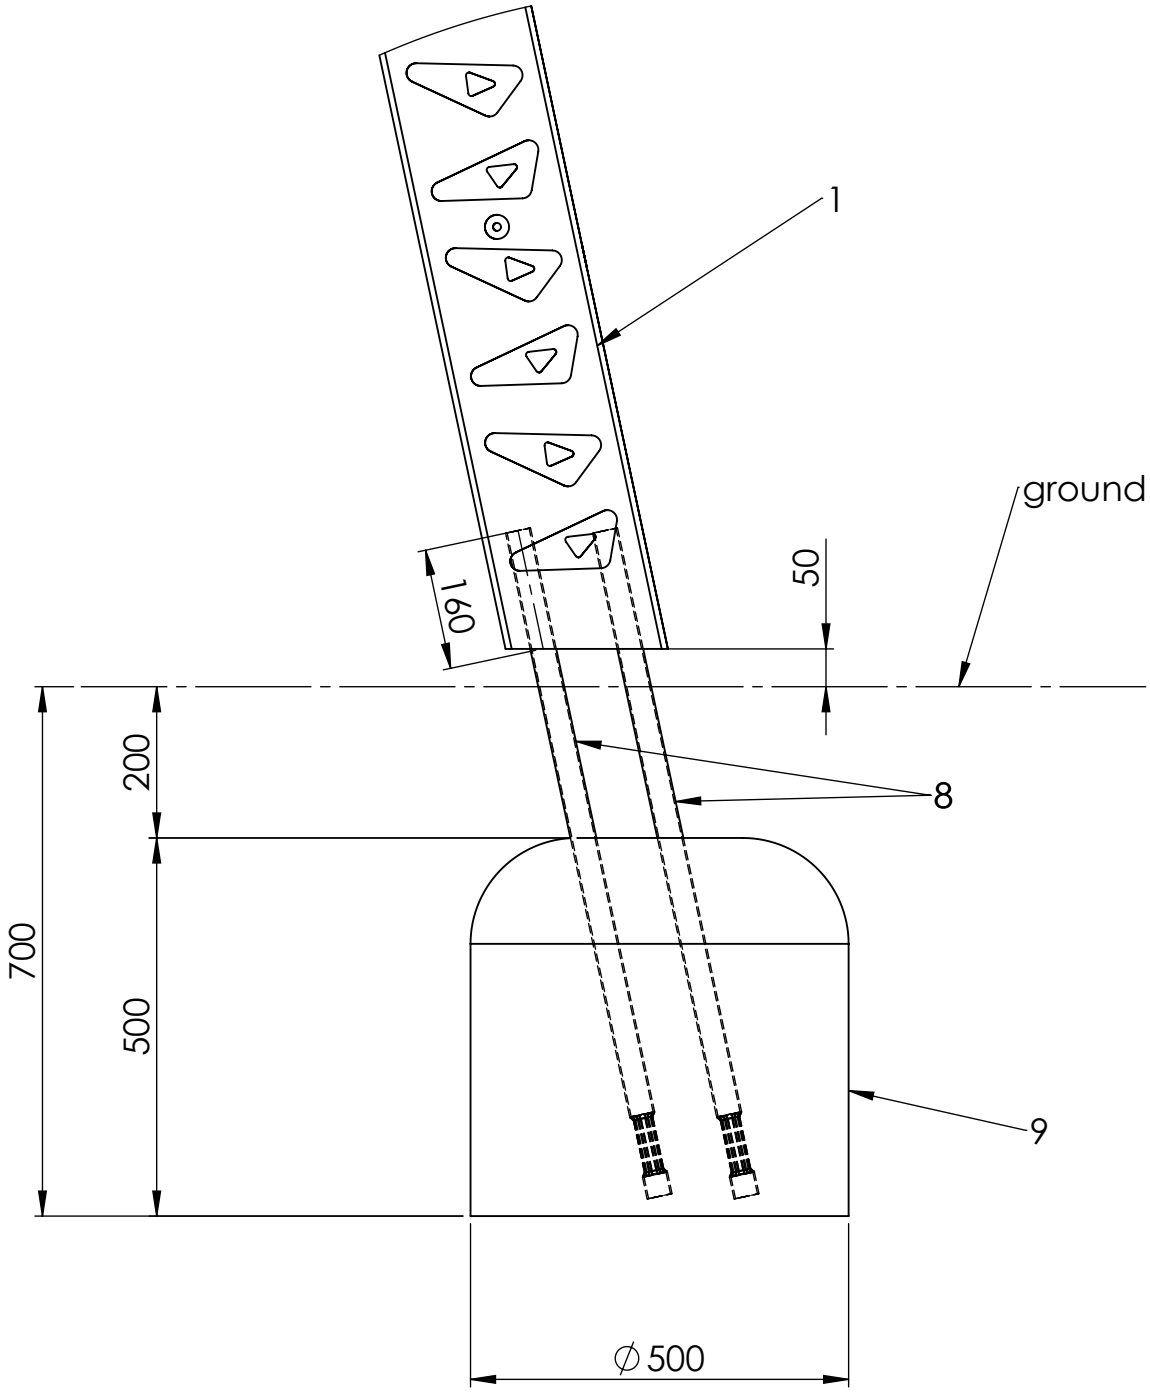

ITEM NO.	PART NUMBER
1	post 105x210
2	metal ground fixing L_900
3	concrete

UNLESS OTHERWISE SPECIFIED:
DIMENSIONS ARE IN MILLIMETERS
WEIGHT ARE IN KILOGRAMM

	NAME	SIGNATURE	DATE	REVISION
DRAWN	M.Rebase		07.02.2013	
APPV'D				

PART NUMBER / DWG NO.:
AM014

DESCRIPTION:
AMAZON

READYMADE
Verklighet för drömmar

MATERIAL: wood, metal, plastic

A4

WEIGHT:

SCALE: 1:10

SHEET 7 OF 7